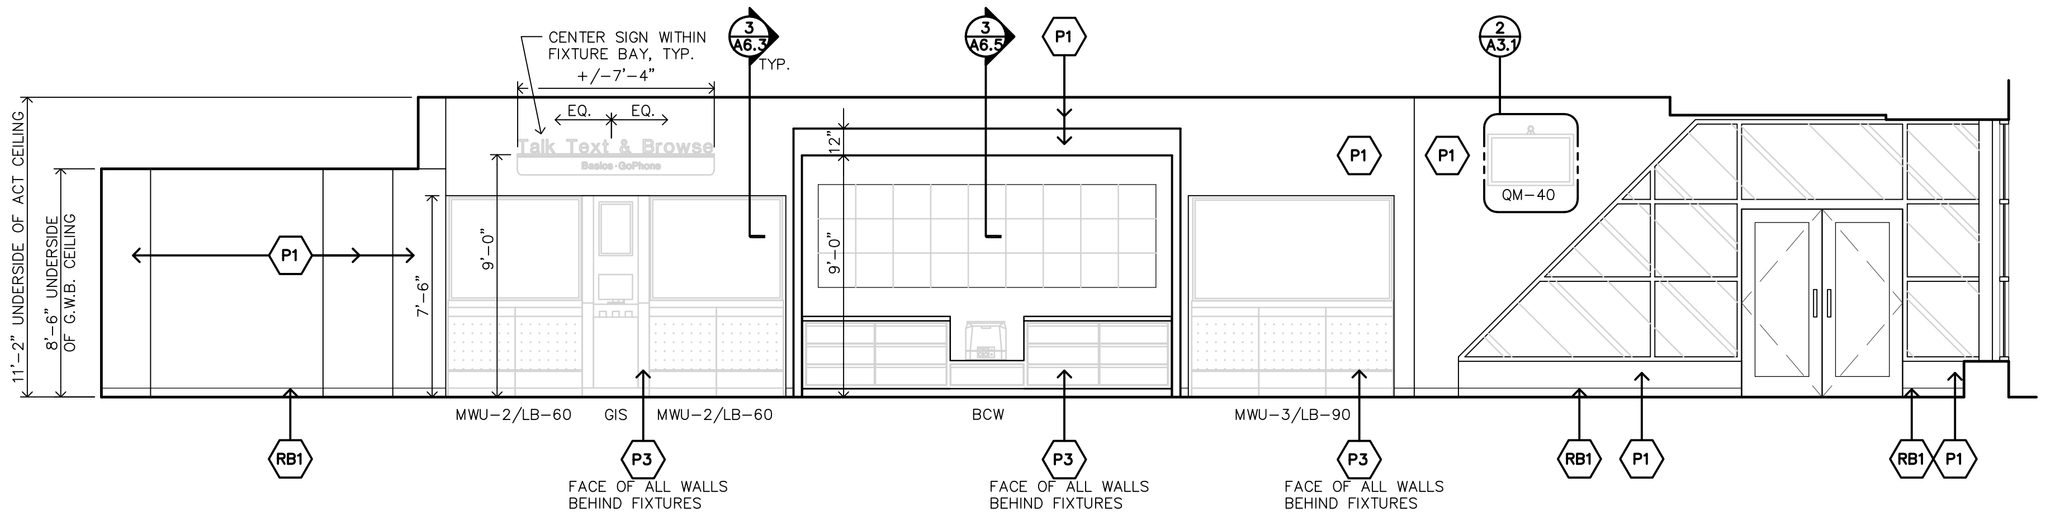

1 A-3.1 **INTERIOR ELEVATION**
1/4" = 1'-0"

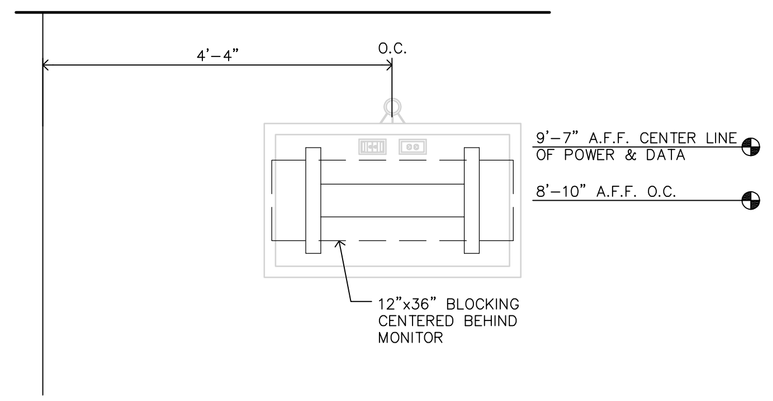

2 A-3.1 **QUEUING MONITOR DETAIL**
3/4" = 1'-0"

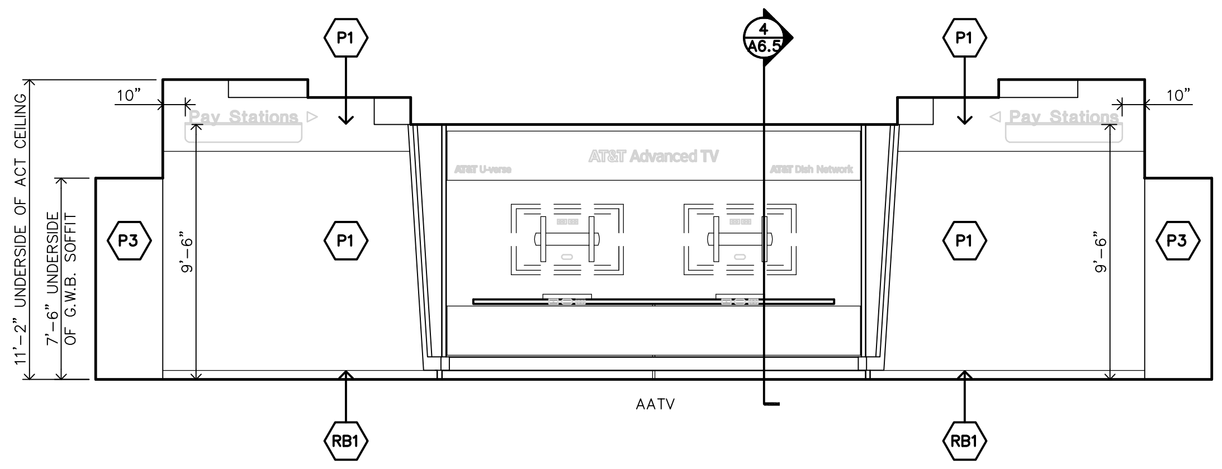

3 A-3.1 **INTERIOR ELEVATION**
1/4" = 1'-0"

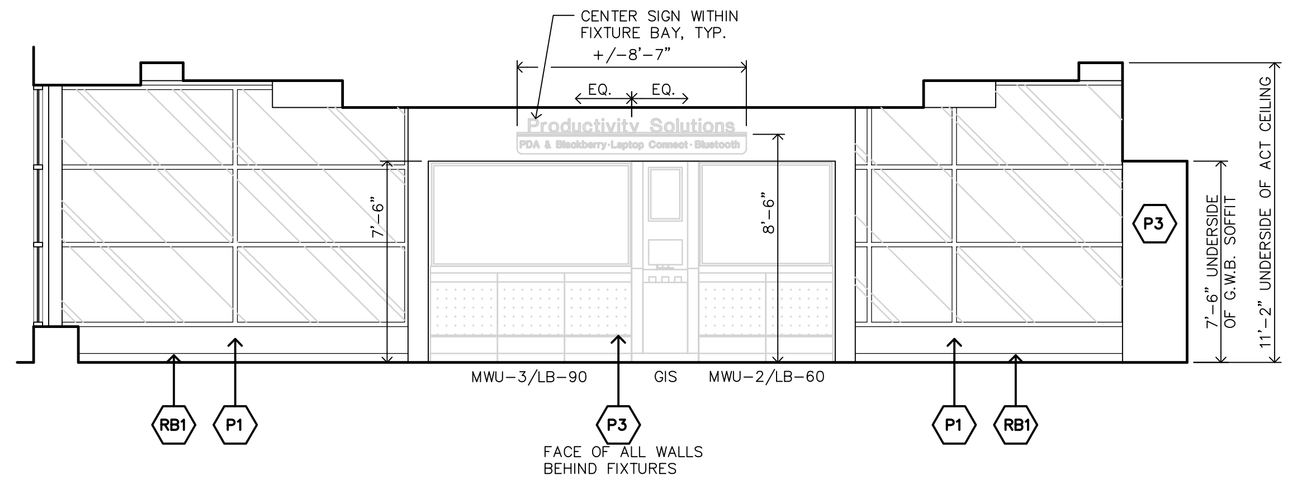

4 A-3.1 **INTERIOR ELEVATION**
1/4" = 1'-0"

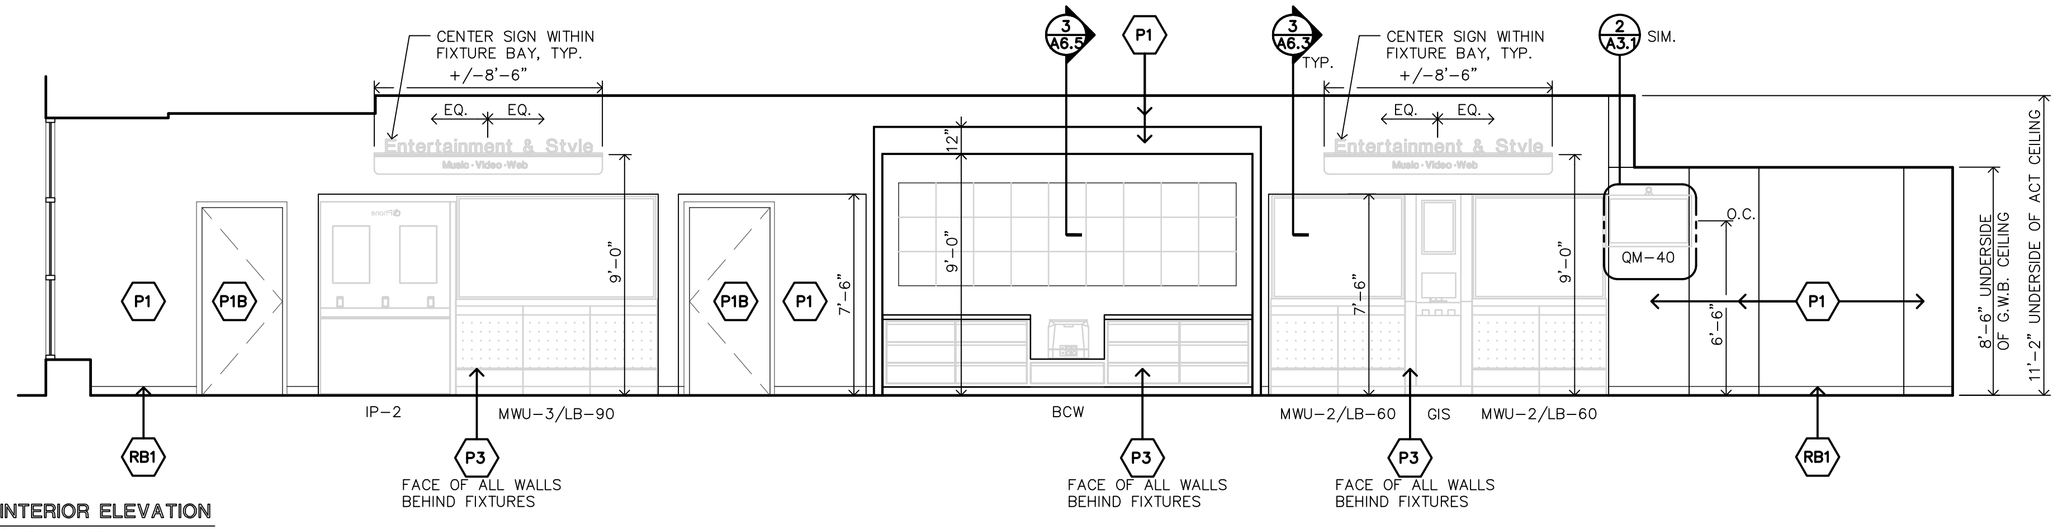

5 A-3.1 **INTERIOR ELEVATION**
1/4" = 1'-0"

DATE: 08-14-08
JOB NO: 2982
DRAWN:
CHECKED:

CMA
CORTLAND MORGAN ARCHITECT
711 N. FIELDER RD.
ARLINGTON, TX 76012
PH: (817) 635-5696
FAX: (817) 635-5699

PROJ. COORDINATOR
16 South 3rd Street
Philadelphia, PA 19106
215.922.2930
FAX.922.4540
RICHARD M. COLE & ASSOCIATES

at&t

211 MARGINAL WAY
PORTLAND, MAINE 04101

REVISIONS

INTERIOR ELEVATIONS

SHEET NUMBER
A-3.1