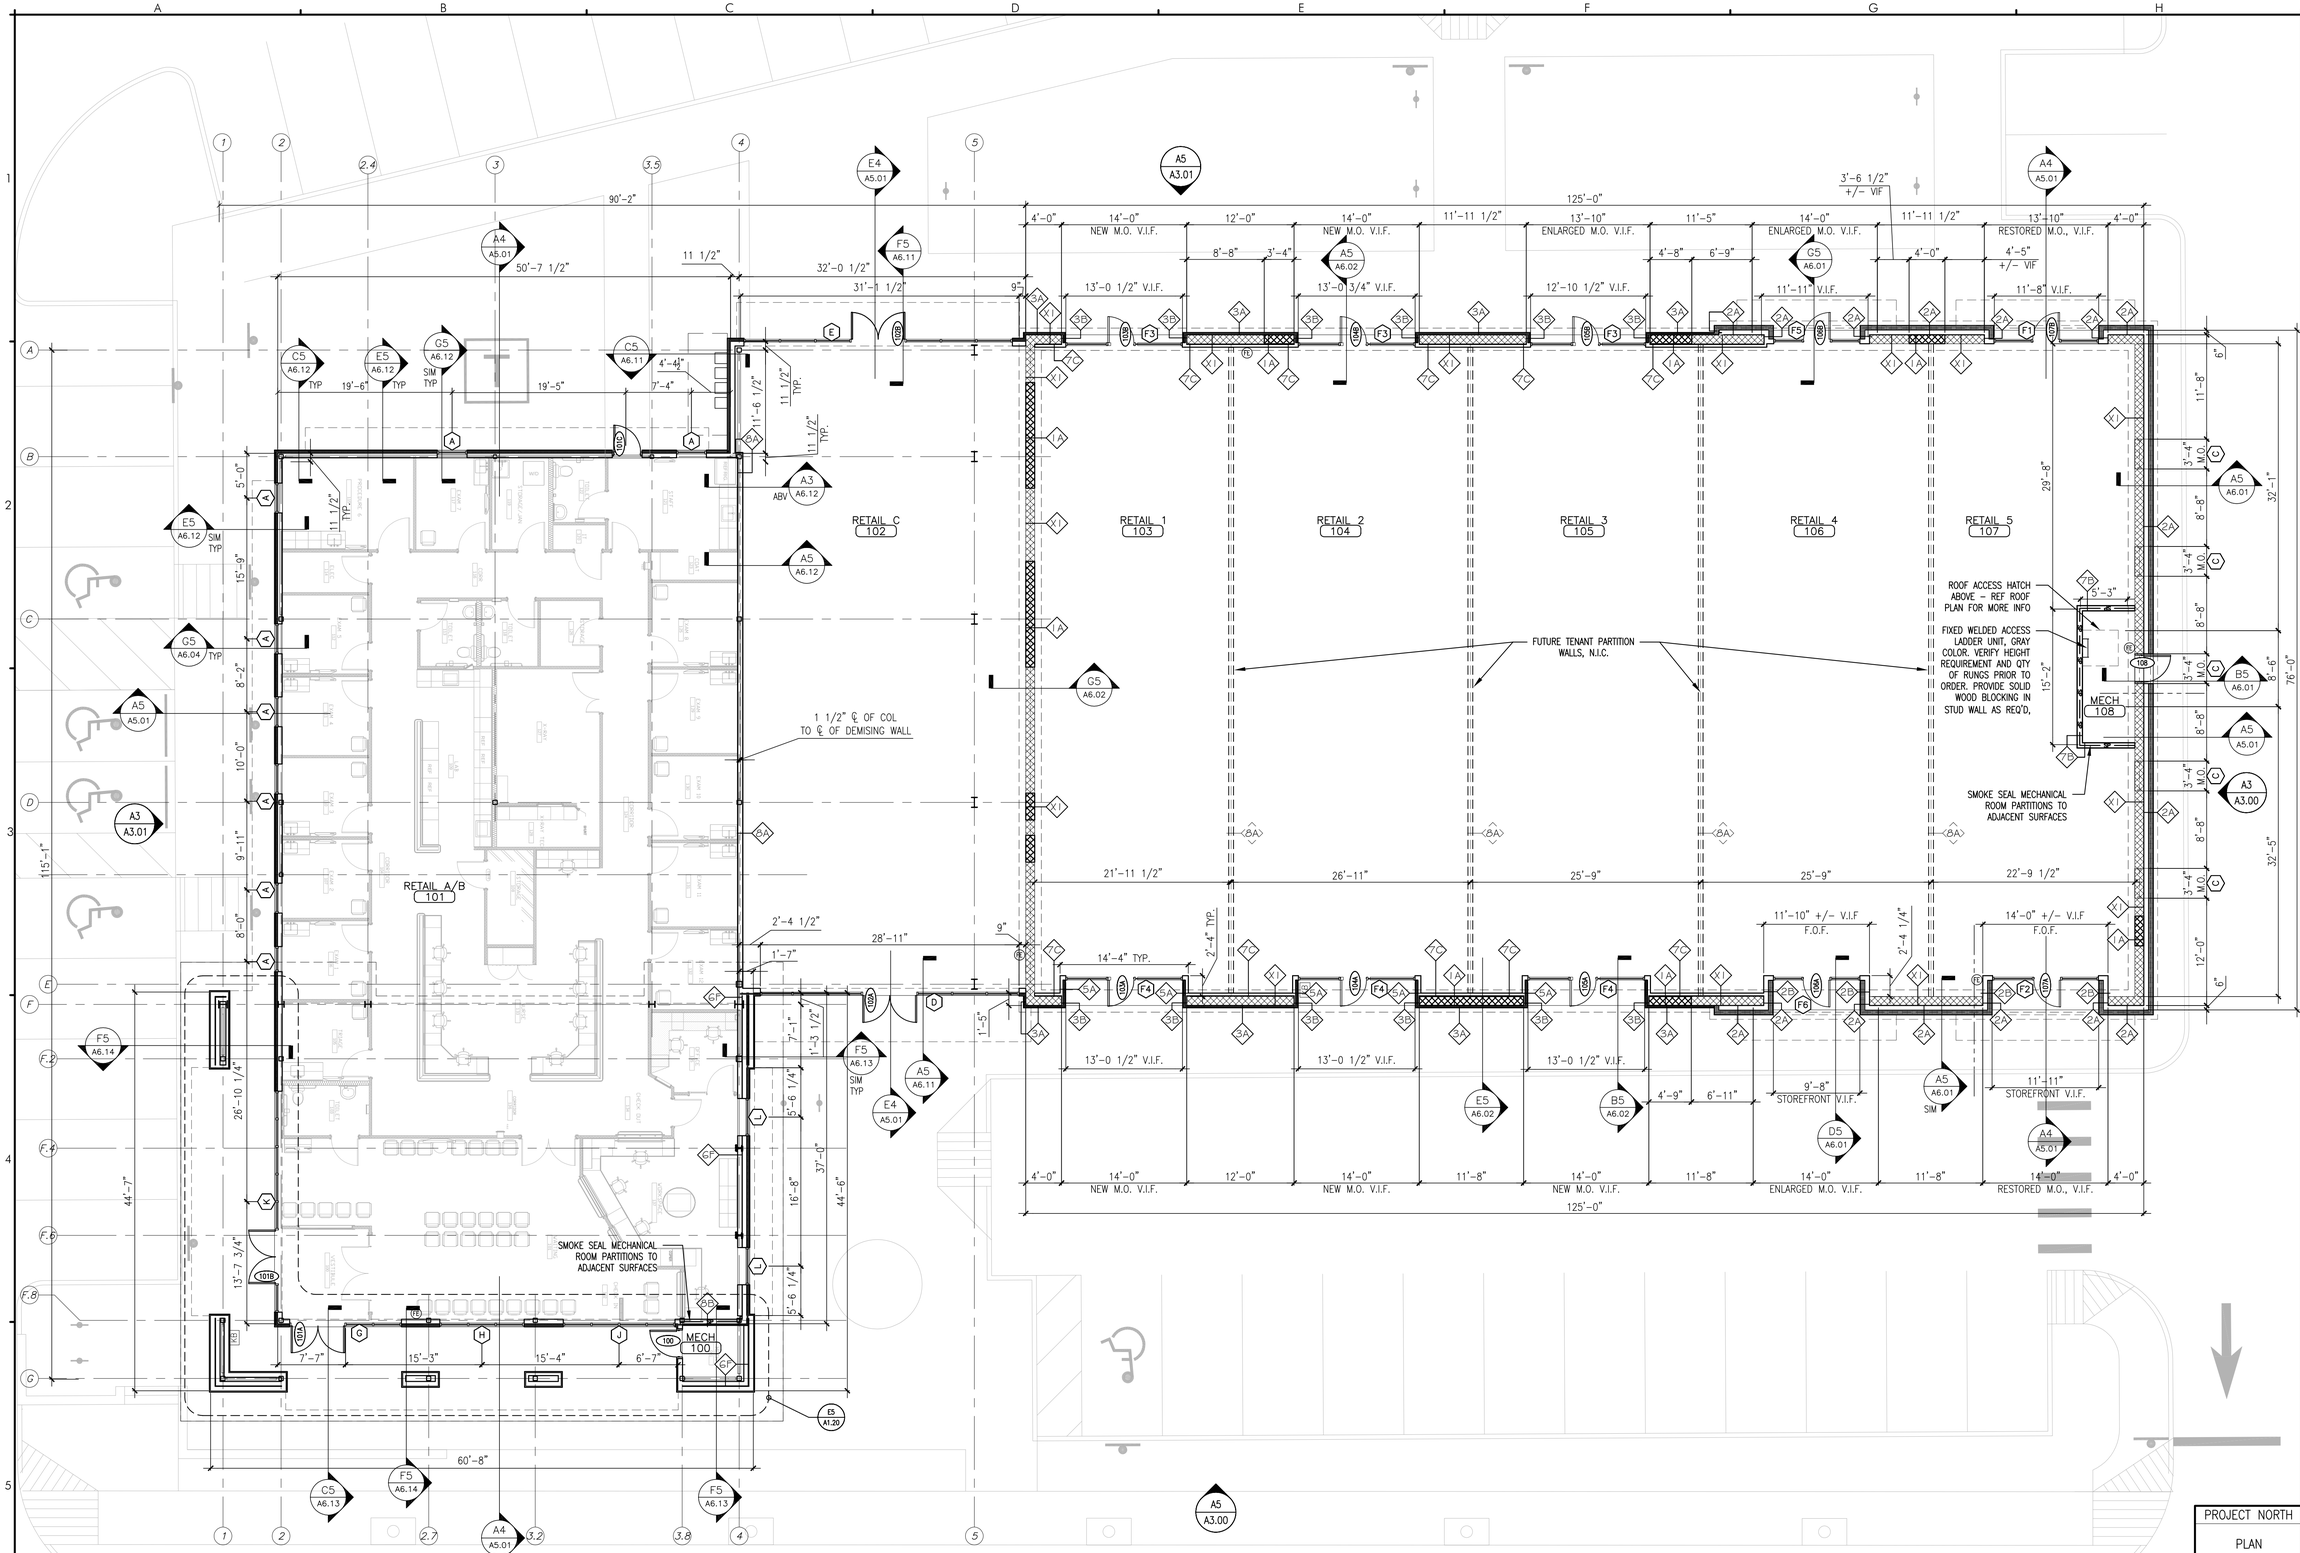


**CWS** ARCHITECTS
ARCHITECTURE | INTERIOR DESIGN

264 US Route One Box 6, Suite 100-2A
Scarborough ME 04074
OFFICE: 207 774 4441 CWSARCH.COM

REGISTERED ARCHITECT BENEDICT A. WINTER NO. 1947 STATE OF MAINE

**DESIGNER**

**CWS** ARCHITECTS
ARCHITECTURE | INTERIOR DESIGN
264 U.S. ROUTE ONE
BOX 6, SUITE 100-2A
SCARBOROUGH, MAINE 04074T:
207-774-4441
F: 207-774-4016
WWW.CWSARCH.COM

**OWNER**

EARL W. NOYES & SONS
C/O PAUL URENECK
4600 MAYFLOWER HILL
WATERVILLE, ME 04901
T: 207-859-4617

**PROJECT**

191 MARGINAL WAY
RETAIL CENTER
191 MARGINAL WAY
PORTLAND, MAINE 04101

**DRAWING**

FLOOR PLAN
CWS PROJECT NUMBER: 15.063

**REVISIONS**

PROJECT NORTH
PLAN

DRAWING NUMBER
A1.10

SCALE: 1/8" = 1'-0"
DATE: 02/10/2017

ISSUED FOR: CONTRACT DOCUMENTS

**A5 FLOOR PLAN**
REFERENCED FROM: CP

SCALE: 1/8" = 1'-0"

M:\2015 Design Projects\15063 191 Marginal Way Retail Center\1-Drawings\191 Marginal Way\Sheets\A1.10 Floor Plan