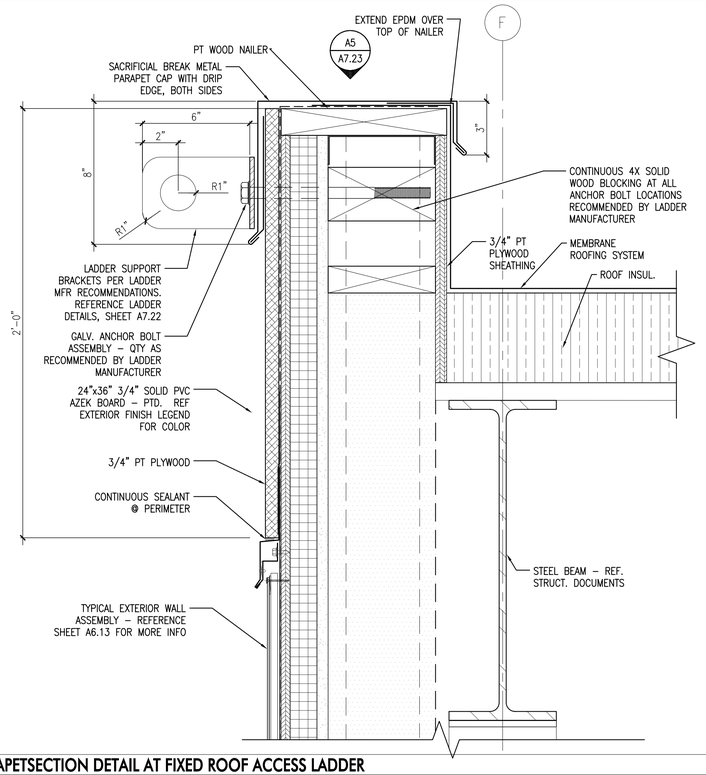

A3 PARAPETSECTION DETAIL AT FIXED ROOF ACCESS LADDER

REFERENCED FROM: A7.22 SCALE: 3" = 1'-0"

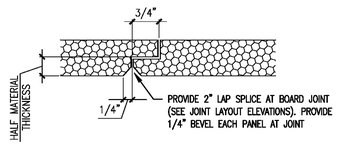

D2 TYPICAL PVC JOINT DETAIL

REFERENCED FROM: A1.20, A3.00, & 3.01 SCALE: 6" = 1'-0"

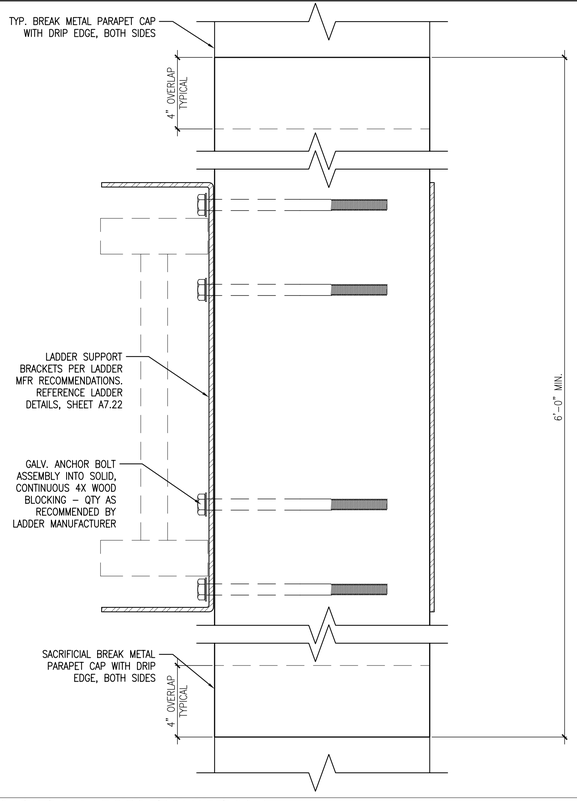

A5 PARAPET PLAN DETAIL AT FIXED ROOF ACCESS LADDER

REFERENCED FROM: A7.23 SCALE: 3" = 1'-0"

M:\2015 Design Projects\15063 191 Marginal Way Retail Center\1-Drawings\191 Marginal Way\Sheets\A7.10 Exterior Details

CWS ARCHITECTS
ARCHITECTURE | INTERIOR DESIGN

264 US Route One Box 6, Suite 100-2A
Scarborough ME 04074
OFFICE: 207 774 4441 CWSARCH.COM

REGISTERED ARCHITECT BENEDICT WALTER NO. 1947 STATE OF MAINE

DESIGNER

CWS ARCHITECTS
ARCHITECTURE | INTERIOR DESIGN
264 U.S. ROUTE ONE
BOX 6, SUITE 100-2A
SCARBOROUGH, MAINE 040741
207-774-4441
F: 207-774-4016
WWW.CWSARCH.COM

OWNER

EARL W. NOYES & SONS
C/O PAUL URENECK

4600 MAYFLOWER HILL
WATERVILLE, ME 04901
T: 207-859-4617

PROJECT

191 MARGINAL WAY
RETAIL CENTER

191 MARGINAL WAY
PORTLAND, MAINE 04101

DRAWING

ROOF DETAILS

CWS PROJECT NUMBER: 15.063

REVISIONS

DRAWING NUMBER

A7.23

SCALE: AS NOTED

DATE: 02/10/2017

ISSUED FOR: CONTRACT DOCUMENTS