


( IN FEET )
1 inch = 25 ft.

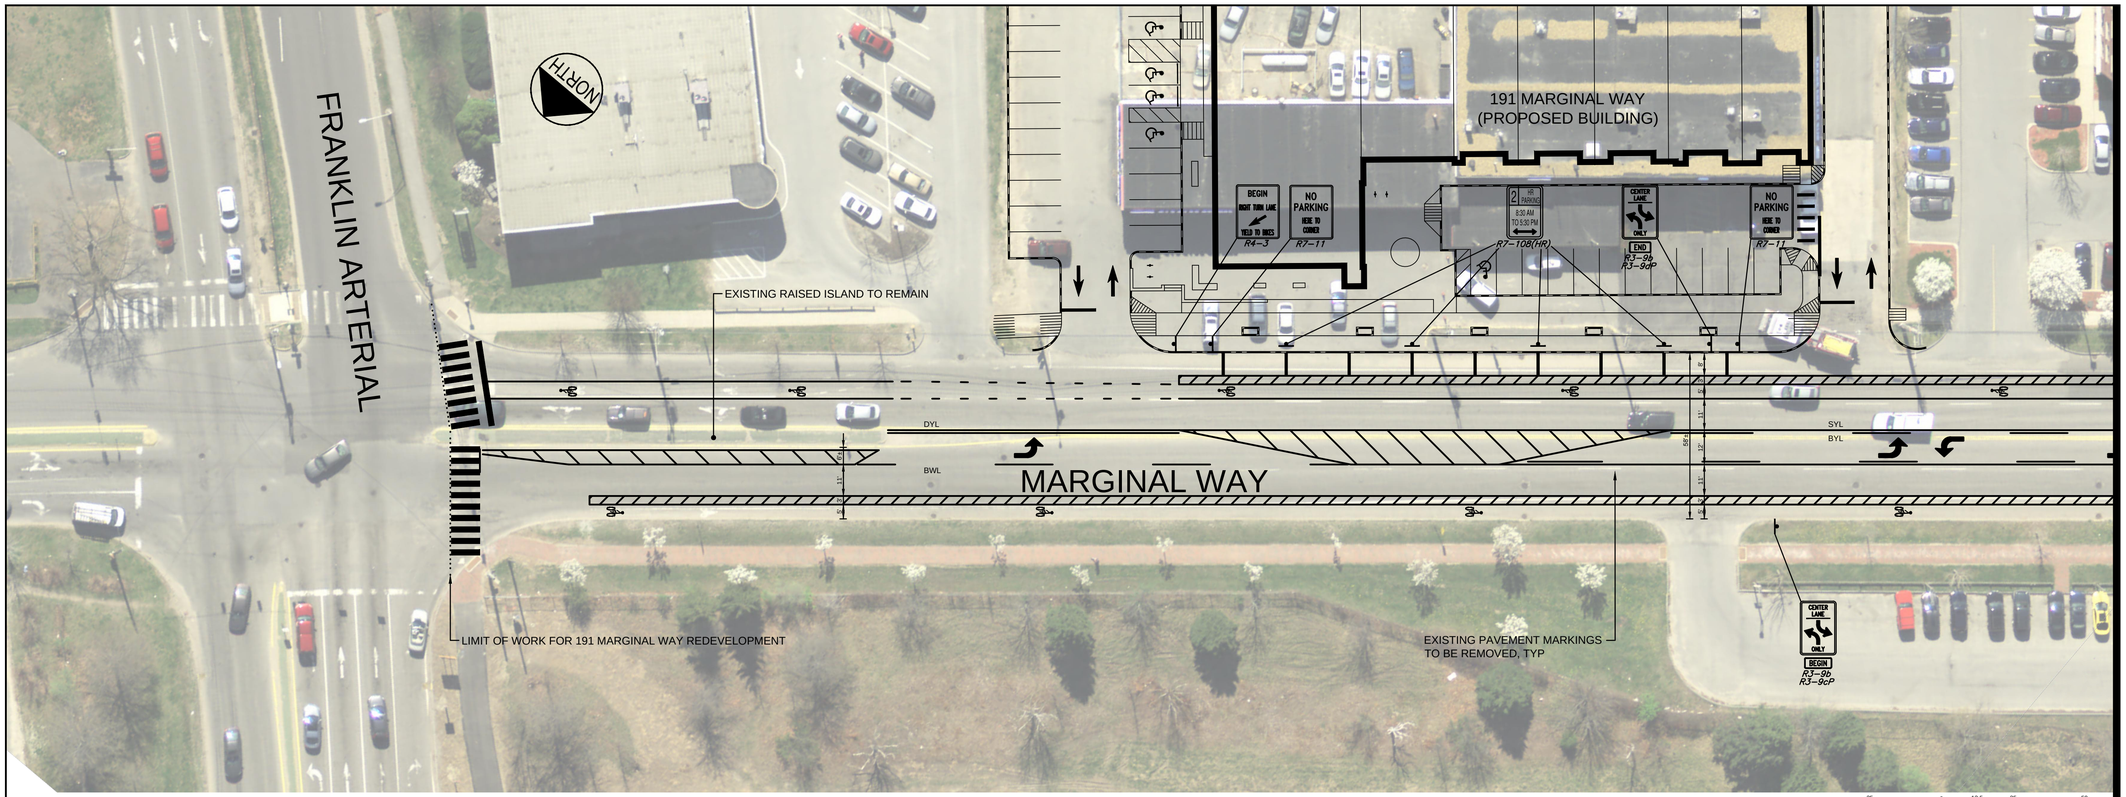


Stantec

Stantec
482 Payne Road Scarborough Court
Scarborough, Maine 04074-8929
Tel. 207.883.3355
www.stantec.com

Copyright Reserved

The Contractor shall verify and be responsible for all dimensions. DO NOT scale the drawing - any errors or omissions shall be reported to Stantec without delay.
The Copyrights to all designs and drawings are the property of Stantec. Reproduction or use for any purpose other than that authorized by Stantec is forbidden.

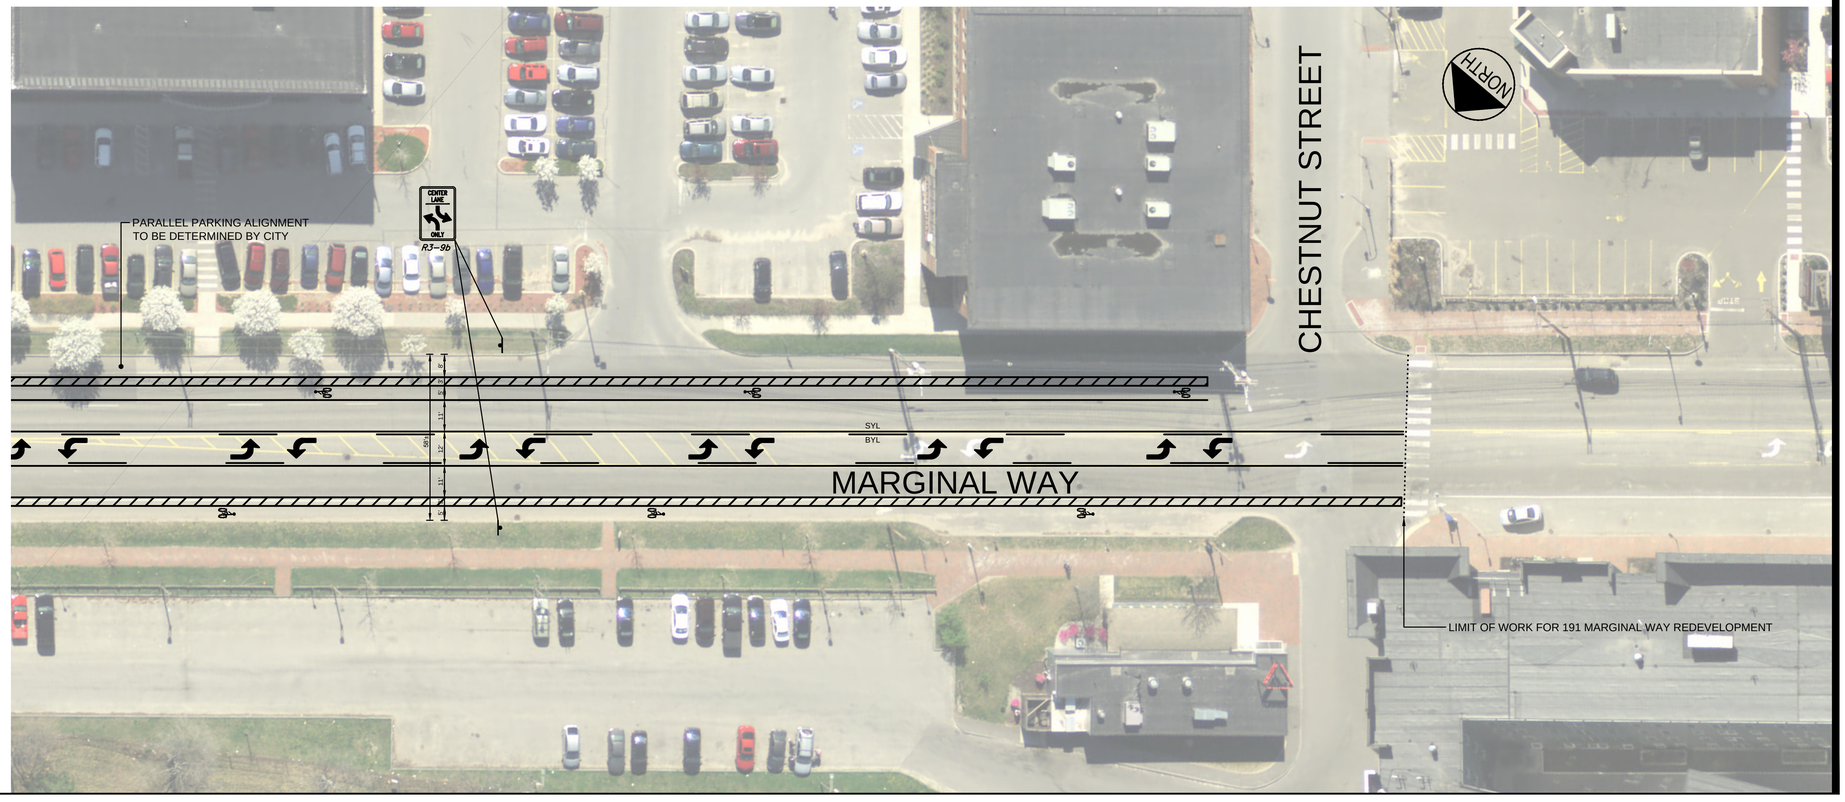Consultants

Notes

PRELIMINARY
NOT FOR CONSTRUCTION

| Rev | Date | By | Description |
|---|---|---|---|
| 2 | 17.02.03 | SRB | ISSUED FOR: CONTRACT DOCUMENTS / FINAL PLANS TO CITY |
| 1 | 16.12.15 | SRB | FINAL SUBMISSION |

| File Name: 195350354 AERIAL | DED | SRB | SRB | 16.07.15 |
|---|---|---|---|---|
| | DWN. | CHKD. | DSGN. | DATE |

Permit-Seal

STATE OF MAINE
STEPHEN R. BUSHEY
No. 7429
LICENSED
PROFESSIONAL ENGINEER
02/01/2017

P.E. STEPHEN R. BUSHEY
LIC. #7429

Client/Project

EARL W. NOYES & SONS

191 MARGINAL WAY REDEVELOPMENT

PORTLAND, MAINE

Title

MARGINAL WAY PAVEMENT
MARKING IMPROVEMENTS
FRANKLIN ARTERIAL - CHESTNUT ST

Project No. 195350354

Scale 1" = 20'

Sheet

C-3.1

V:\195350\active\195350354\civil\cad\construction\dwg\195350354_aerial.dwg dedavis 2/3/2017 11:55 AM