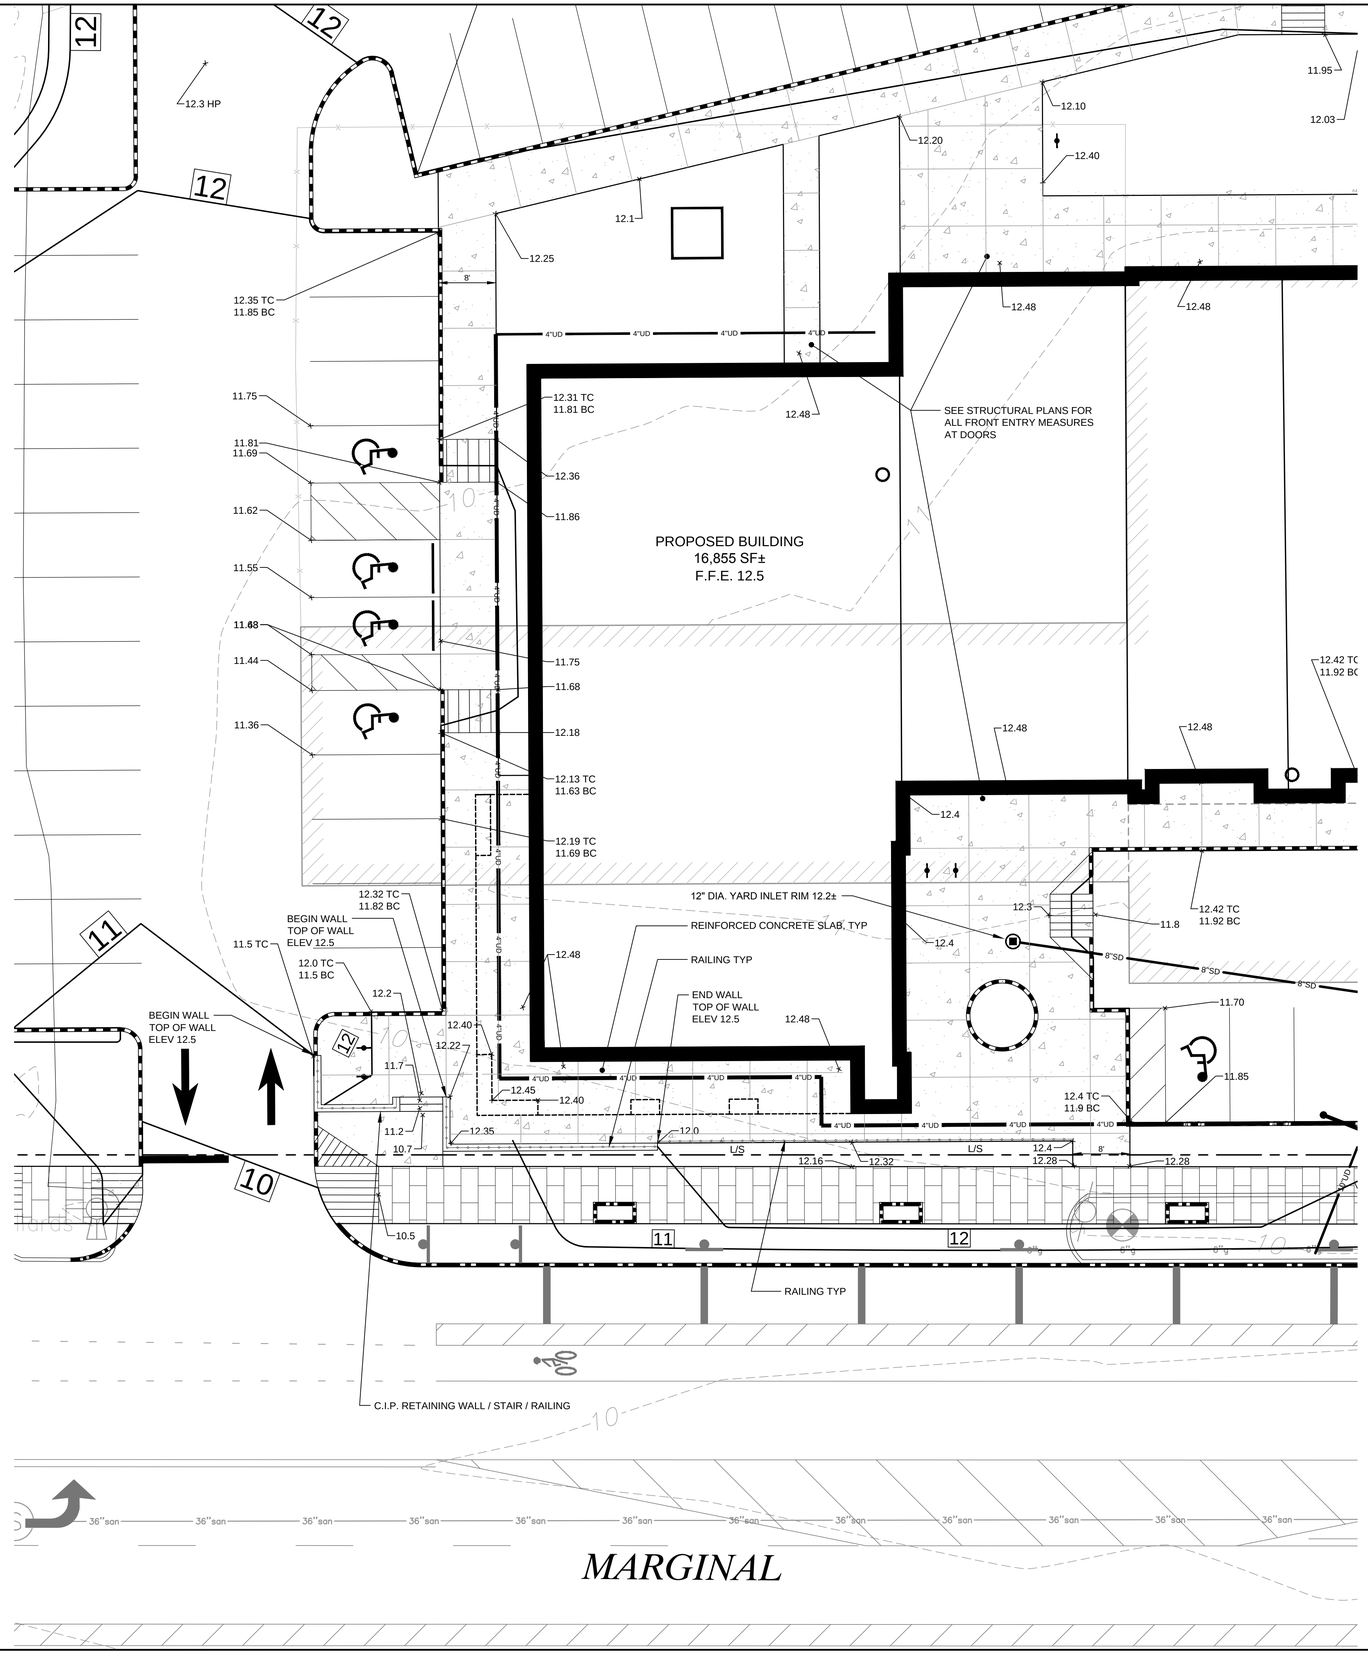

(IN FEET)
1 inch = 10 ft.

Stantec

Stantec
482 Payne Road Scarborough Court
Scarborough, Maine 04074-8929
Tel. 207.883.3355
www.stantec.com

Copyright Reserved

The Contractor shall verify and be responsible for all dimensions. DO NOT scale the drawing - any errors or omissions shall be reported to Stantec without delay.
The Copyrights to all designs and drawings are the property of Stantec. Reproduction or use for any purpose other than that authorized by Stantec is forbidden.

Consultants

Notes

REVISION		BY	APPD.	YY.MM.DD
1	ISSUED FOR CONTRACT DOCUMENTS	SRB	SRB	17.01.24

File Name: 195350354-SP	DED	SRB	SRB	16.07.19
	DWN.	CHKD.	DSGN.	DATE

Permit-Seal

STATE OF MAINE
STEPHEN R. BUSHEY
Exp. 7429
LICENSED
PROFESSIONAL ENGINEER
02/10/2017

P.E. STEPHEN R. BUSHEY
LIC. #7429

Client/Project

EARL W. NOYES & SONS

191 MARGINAL WAY REDEVELOPMENT

PORTLAND, MAINE

Title

ENLARGEMENT PLAN

Project No. 195350354

Scale 1" = 10'

Sheet

C-4.1

V:\1953\active\195350354\civil\cad\construction\dwg\195350354_sp.dwg datavis 2/7/2017 11:54 AM