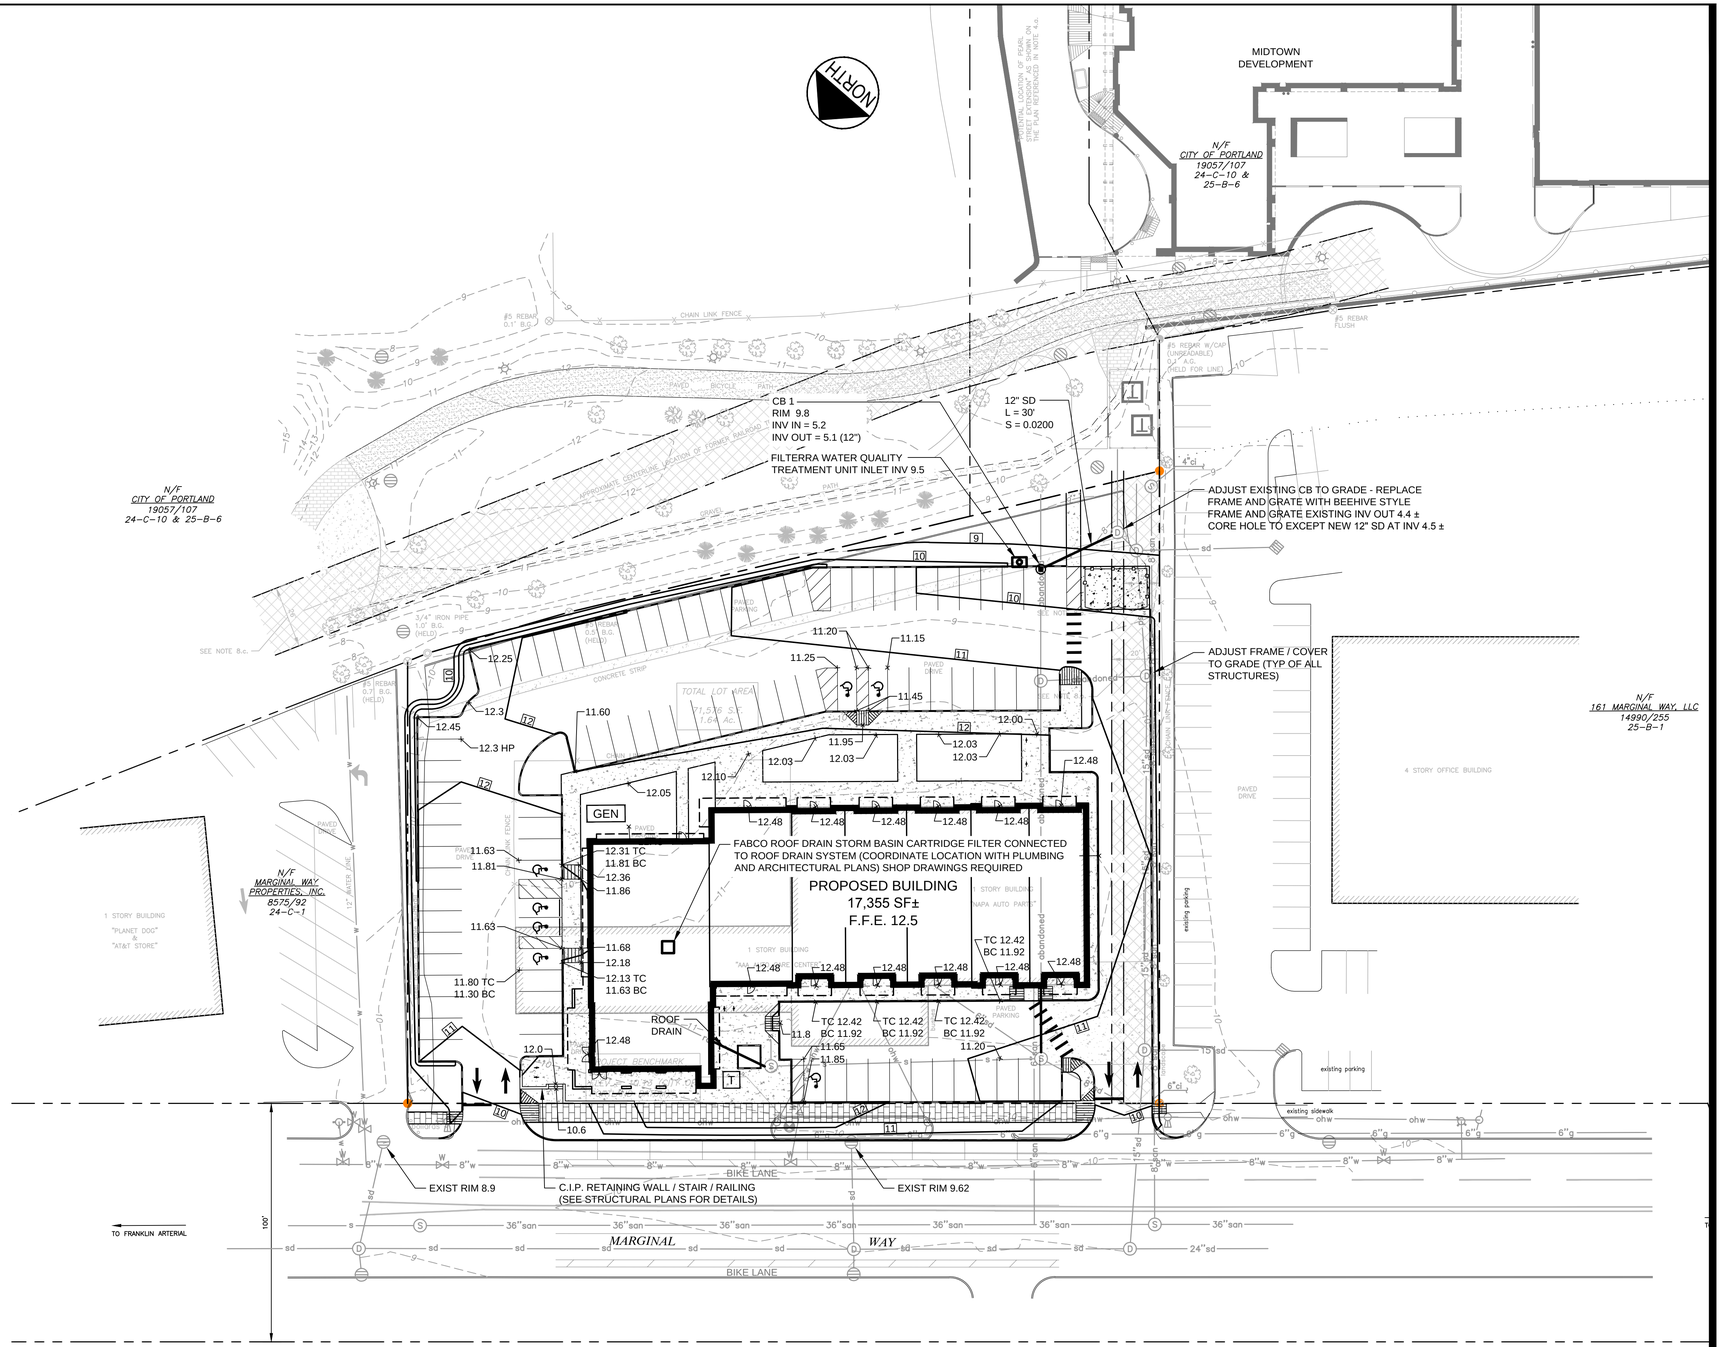

30 0 15 30 60
(IN FEET)
1 inch = 30 ft.

PRELIMINARY - NOT FOR CONSTRUCTION

V:\1953\active\195350354\civil\cadd\permit\dwg\195350354_sp.dwg, 7/21/2016 1:57:23 PM, DWG To PDF.pc3

Stantec
482 Payne Road Scarborough Court
Scarborough, Maine 04074-8929
Tel. 207.883.3355
www.stantec.com

Copyright Reserved
The Contractor shall verify and be responsible for all dimensions. DO NOT scale the drawing - any errors or omissions shall be reported to Stantec without delay.
The Copyrights to all designs and drawings are the property of Stantec. Reproduction or use for any purpose other than that authorized by Stantec is forbidden.

Consultants

Notes

No.	REVISION	DSGN.	CHKD.	APP'D.	DATE
1	ISSUED FOR CITY PERMIT	SRB	SRB	AY	16.07.22

File Name: 195350354 SP | DED DWN. | SRB CHKD. | SRB DSGN. | 16.07.19 DATE

Permit-Seal
STATE OF MAINE STEPHEN R. BUSHEY No. 7429 LICENSED PROFESSIONAL ENGINEER 7/21/16

Client/Project
EARL W. NOYES & SONS

191 MARGINAL WAY REDEVELOPMENT

PORTLAND, MAINE

Title
GRADING AND DRAINAGE PLAN

Project No. 195350354
Scale 1" = 30'

Sheet
C-4.0