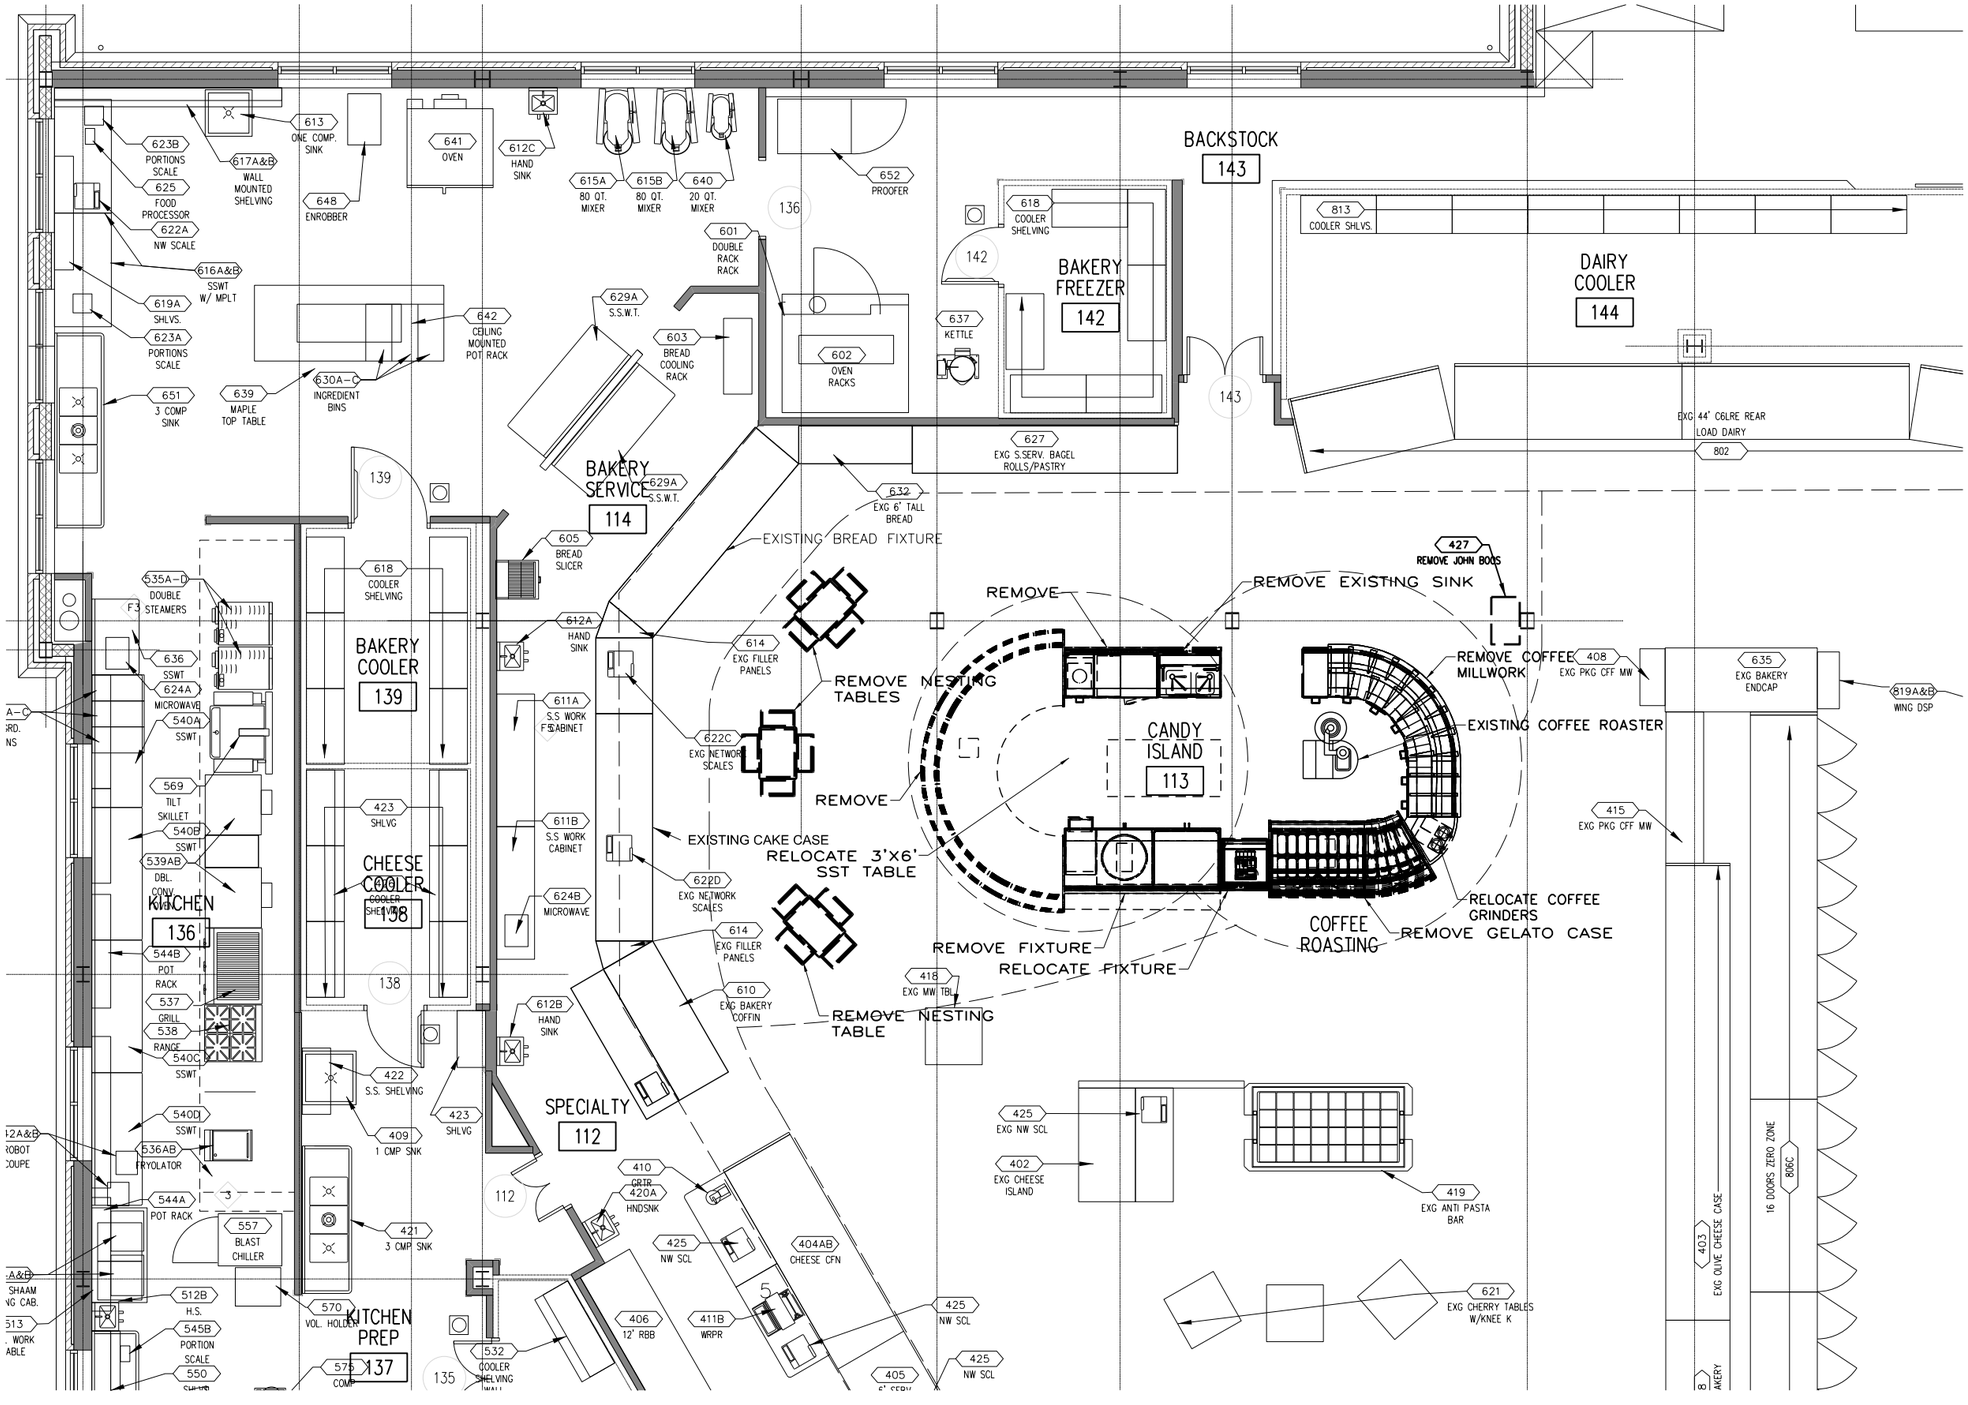

HARRIMAN

Auburn, ME
207.784.5100

Portland, ME
207.775.0053

Manchester, NH
603.626.1242

WHOLE FOODS MARKET CANDY ISLAND RENOVATIONS

PORTLAND, ME

HA Project No.	13113

REGISTERED ARCHITECT
DANIEL W. SECILL
No. 1622
STATE OF MAINE

ISSUED FOR PERMITTING AND CONSTRUCTION

Date	07-10-14
Scale	1/4" = 1'-0"

0 2' 4' 6'

© 2014 Harriman Associates

COFFEE/CANDY ISLAND SELECT REMOVALS PLAN

A10.2D