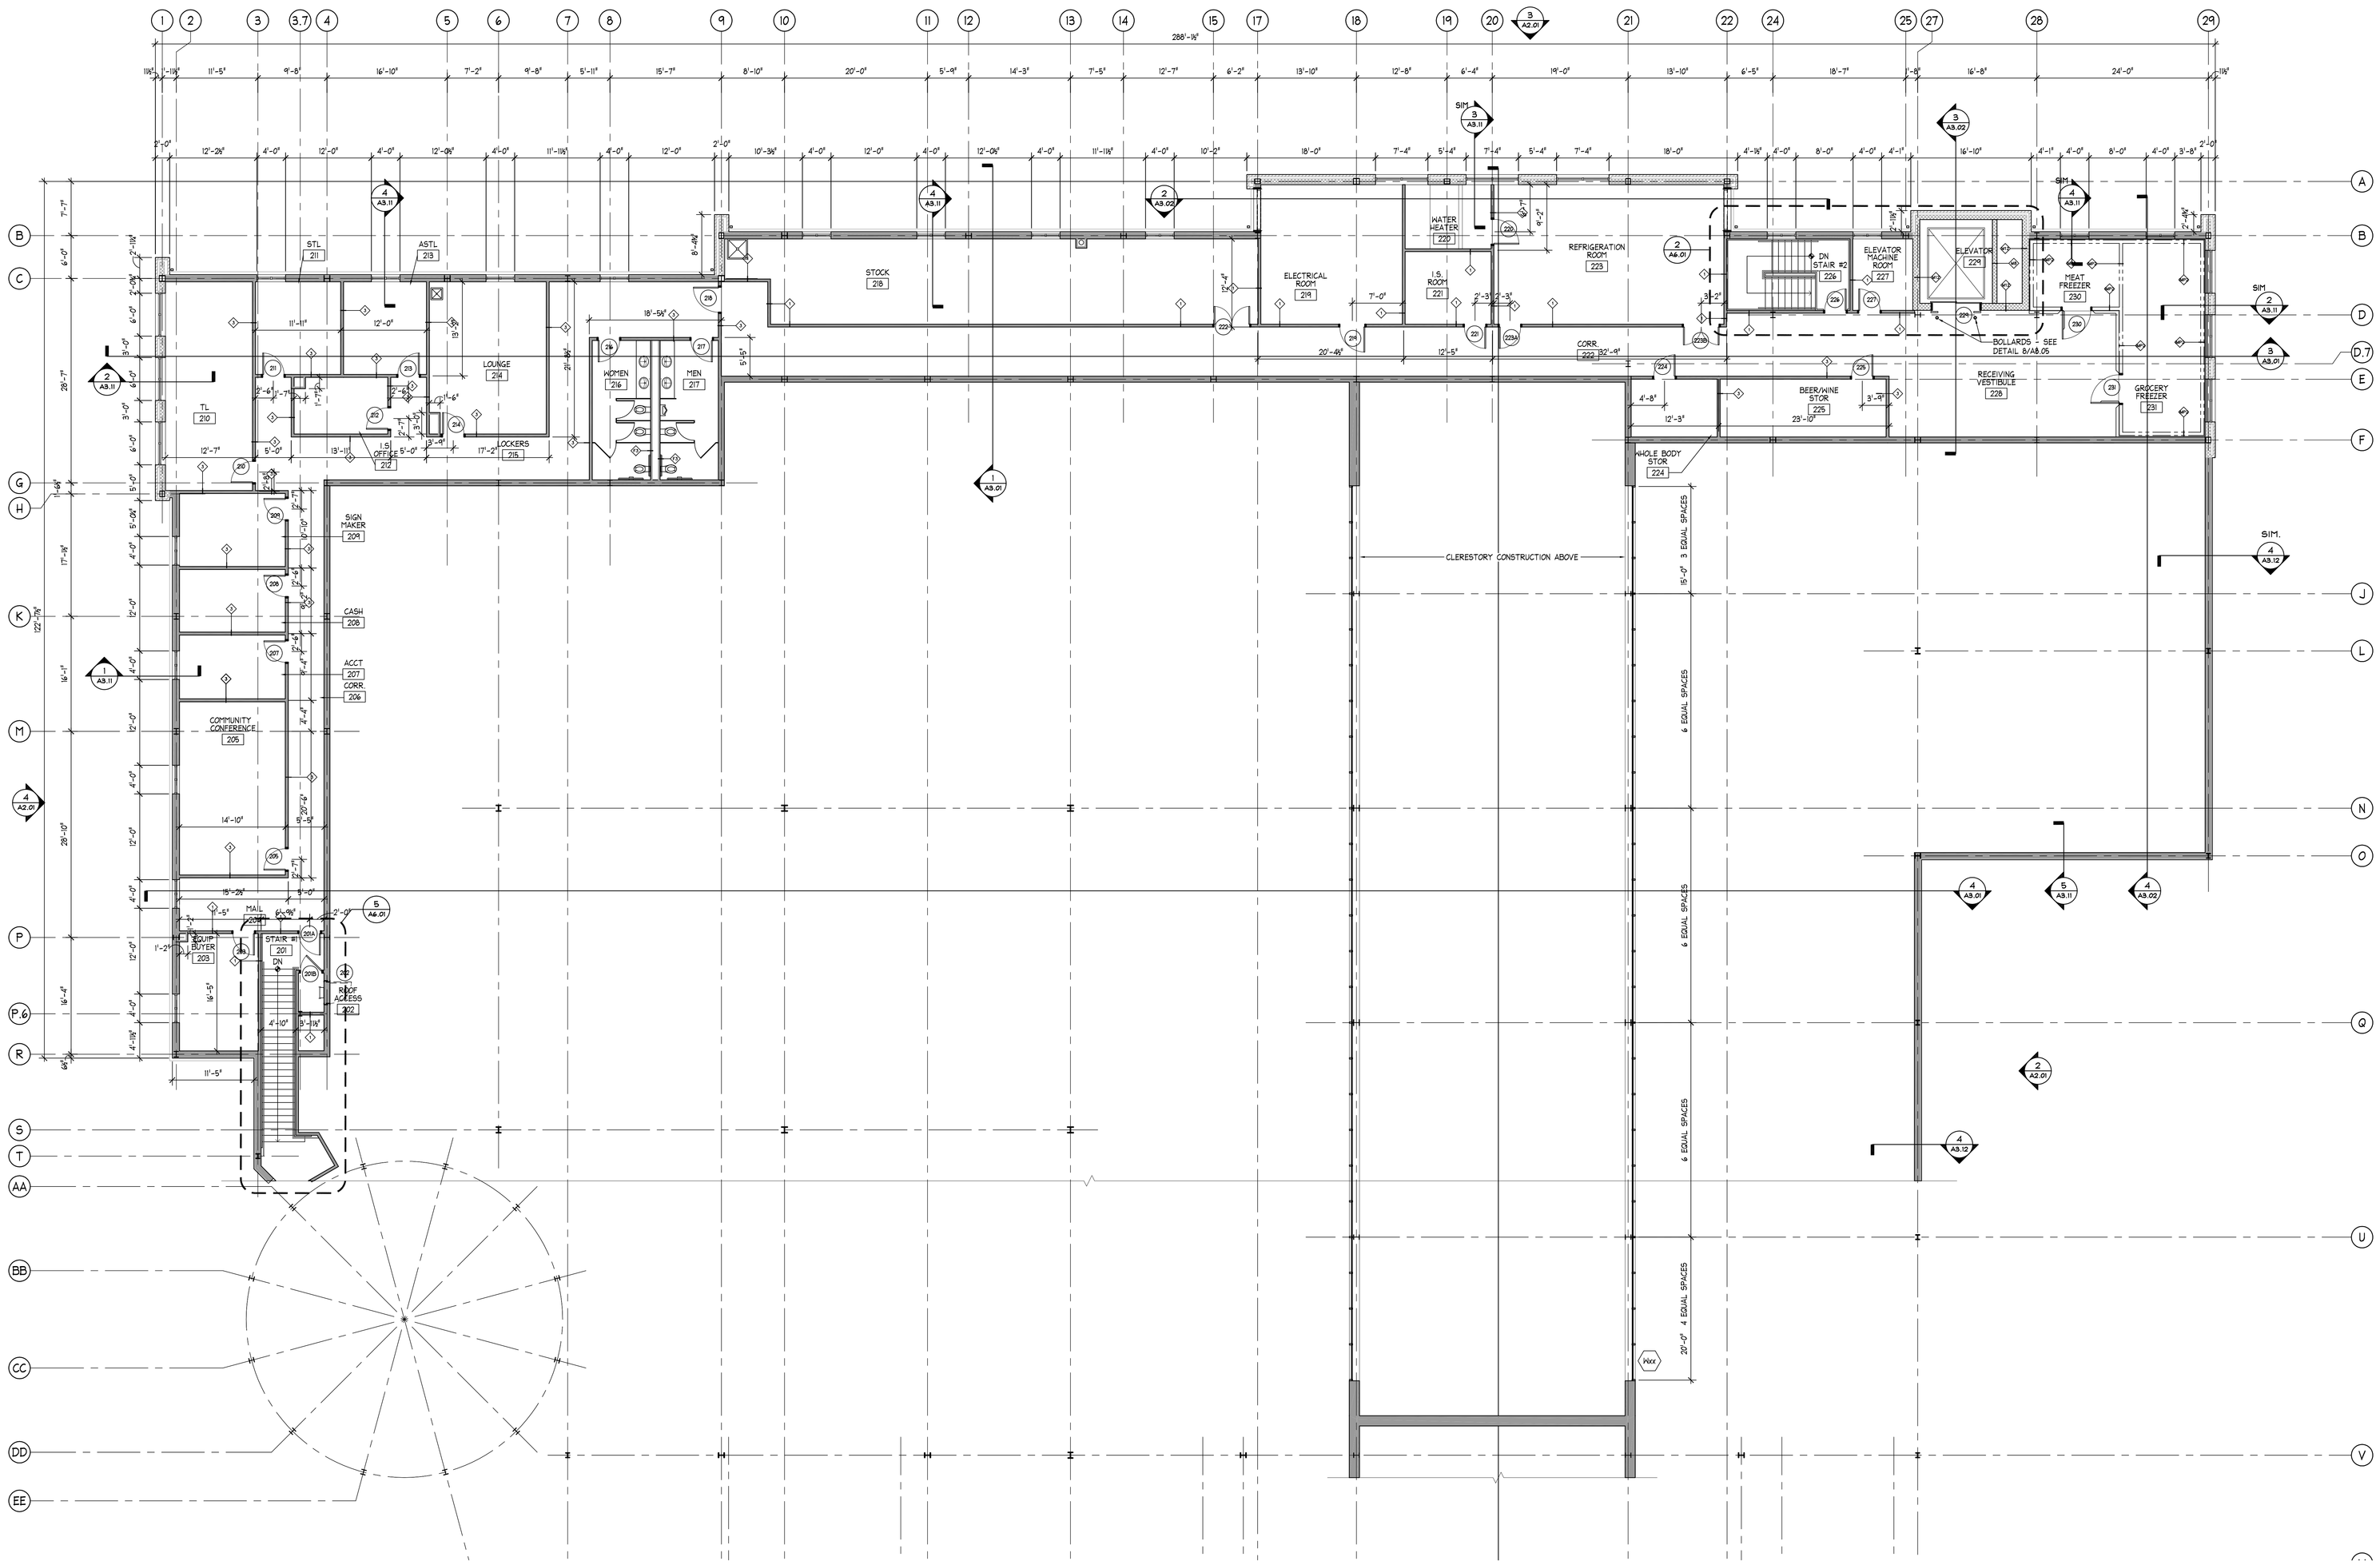

WALL TYPE LEGEND:

- NEW WALL
- ALIGN
- NEW COOLER WALL
- CMU WALL
- LOW WALL

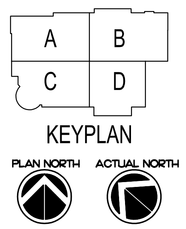

1 MEZZANINE FLOOR PLAN
1/8" = 1'-0"

BL Companies
ARCHITECTURE
ENGINEERING
PLANNING
LANDSCAPE ARCHITECTURE
LAND SURVEYING
ENVIRONMENTAL SCIENCES
ANALYTICAL SERVICES

355 Research Parkway
Meriden, CT 06450
(203) 630-1406
(203) 630-2615 Fax

WHOLE FOODS MARKET

ISSUED FOR CONSTRUCTION

PROPOSED GROCERY STORE
2 SOMERSET STREET
PORTLAND, CUMBERLAND COUNTY, MAINE

No.	Date	Desc.

REVISIONS No.	Date	Desc.

ARCHITECT/ENGINEER SEAL

Designed	D.B.
Drawn	J.P.
Checked	A.R.
Approved	D.B.
Scale	AS NOTED
Project No.	04C0829
Date	04-24-06
CAD File	A04C0829101

Title
MEZZANINE FLOOR PLAN

Sheet No.
A1.02

THESE DRAWINGS SHALL NOT BE UTILIZED BY ANY PERSON, FIRM OR CORPORATION WITHOUT THE SPECIFIC WRITTEN PERMISSION OF BL COMPANIES