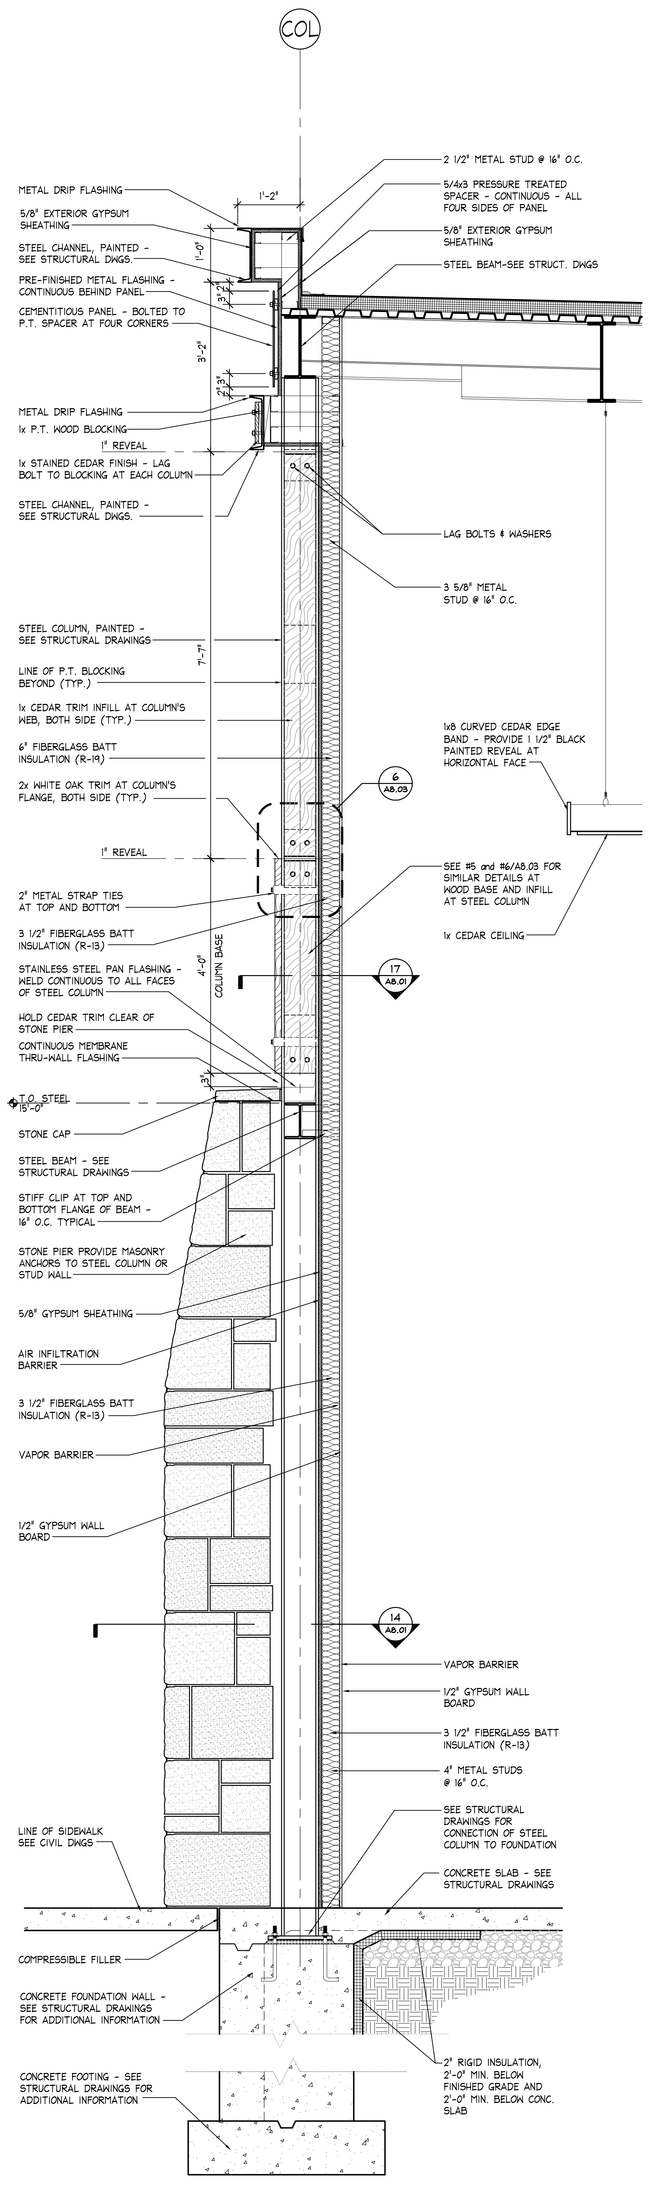

5 **WALL SECTION**
3/4" = 1'-0"

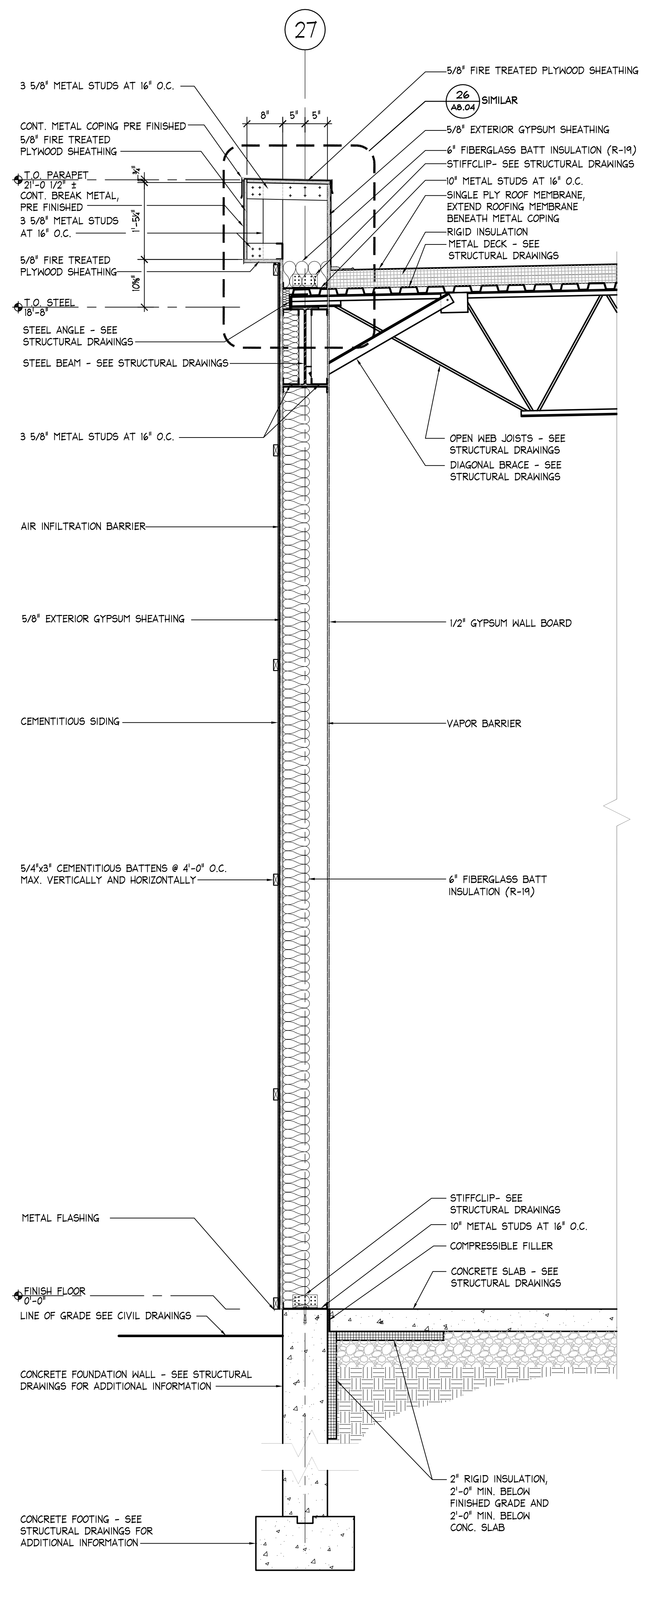

4 **WALL SECTION**
3/4" = 1'-0"

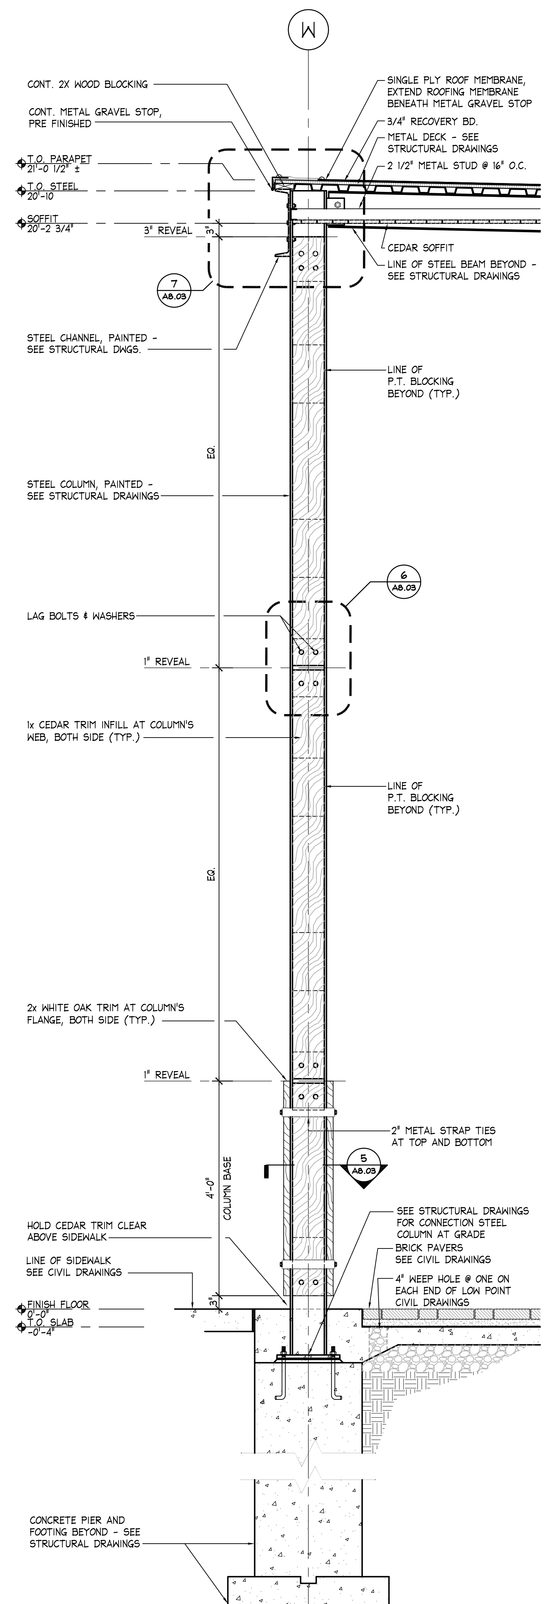

3 **WALL SECTION**
3/4" = 1'-0"

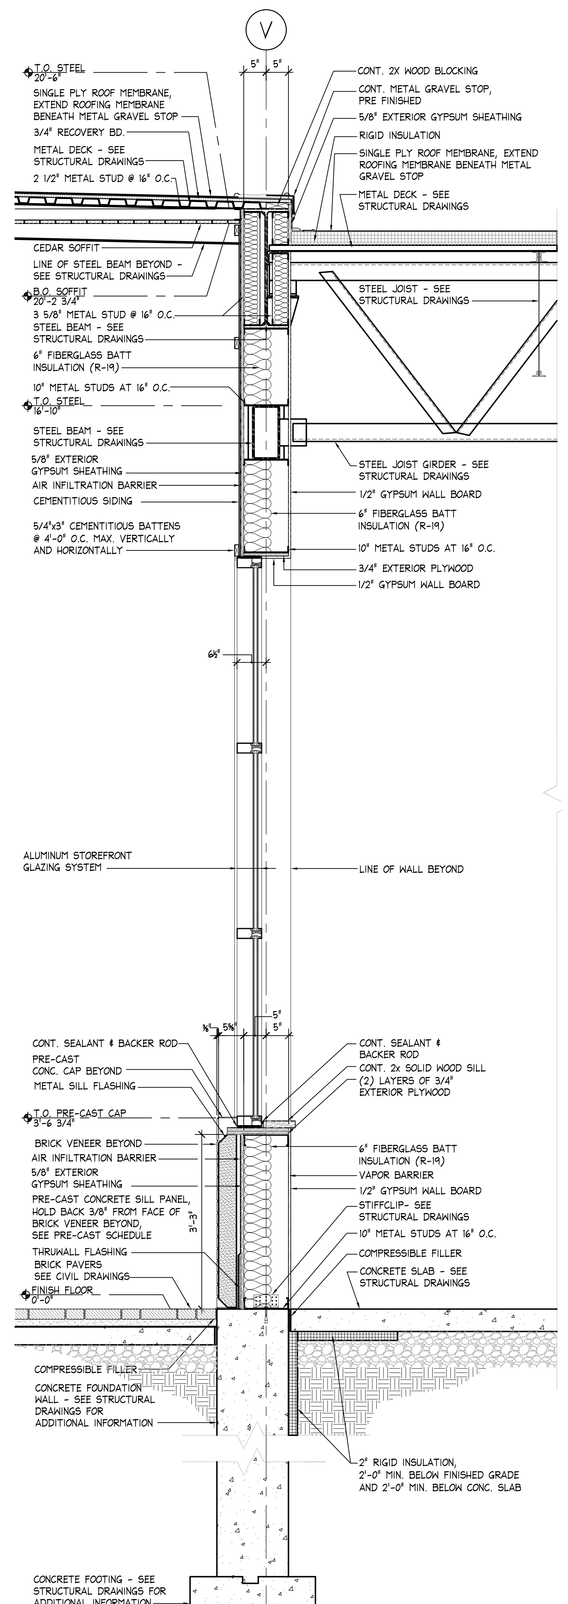

2 **WALL SECTION**
3/4" = 1'-0"

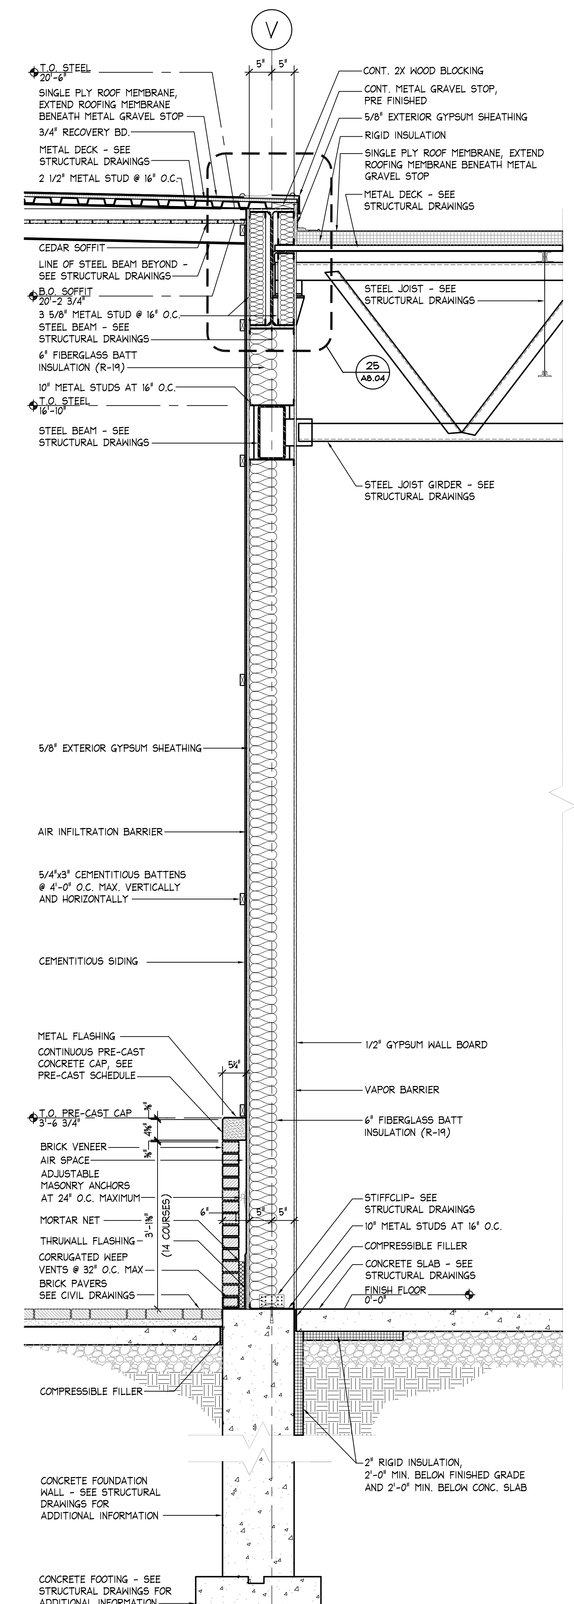

1 **WALL SECTION**
3/4" = 1'-0"

C:\Jobs\04C0829\Arch\04C0829r12.dwg Apr 24, 2006 - 11:27 AM

THESE DRAWINGS SHALL NOT BE UTILIZED BY ANY PERSON, FIRM OR CORPORATION WITHOUT THE SPECIFIC WRITTEN PERMISSION OF BL COMPANIES

BL Companies
ARCHITECTURE
ENGINEERING
PLANNING
LANDSCAPE ARCHITECTURE
LAND SURVEYING
ENVIRONMENTAL SCIENCES
ANALYTICAL SERVICES

355 Research Parkway
Meriden, CT 06450
(203) 630-1406
(203) 630-2615 Fax

WHOLE FOODS MARKET

ISSUED FOR CONSTRUCTION

PROPOSED GROCERY STORE
2 SOMERSET STREET
PORTLAND, CUMBERLAND COUNTY, MAINE

No.	Date	Desc.

REVISIONS No.	Date	Desc.

ARCHITECT/ENGINEER SEAL

Designed
Drawn
Checked
Approved
Scale AS NOTED
Project No. 04C0829
Date 04-24-06
CAD File

Title
WALL SECTIONS

Sheet No.
A3.12