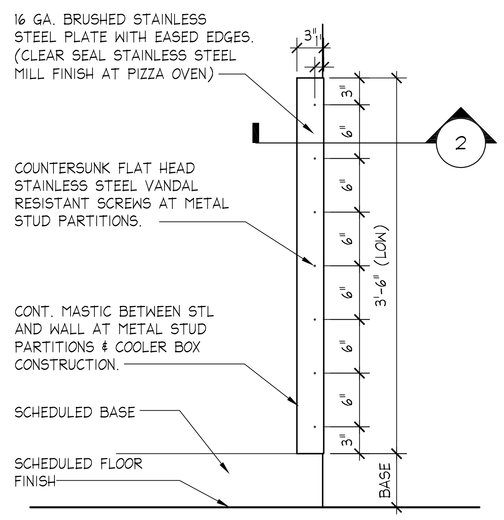

NOTE: SEE FLOOR PLAN FOR CORNER GUARD LOCATIONS. CORNER GUARD INDICATED AS "HIGH" ON PLAN SHALL BE FULL HEIGHT OF CORNER-TO UNDERSIDE OF OPENING OR CEILING AS REQUIRED.

16 DETAIL 1 1/2" = 1'-0"

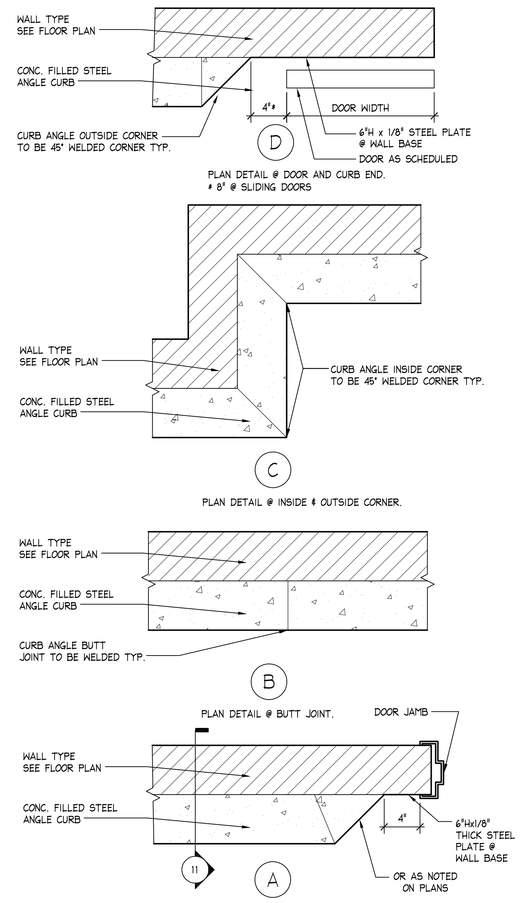

12 DETAIL 12" = 1'-0"

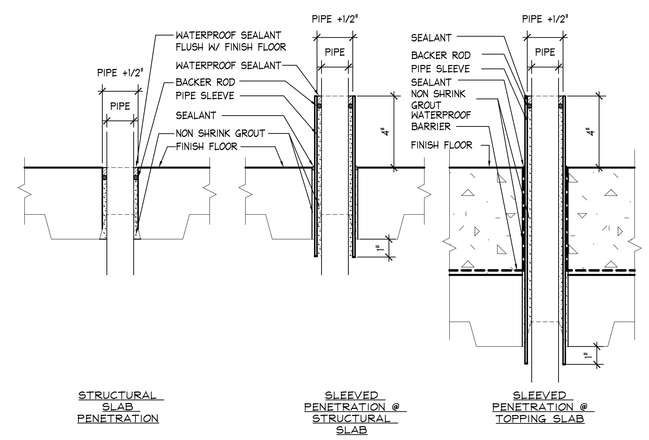

5 DETAIL 3" = 1'-0"

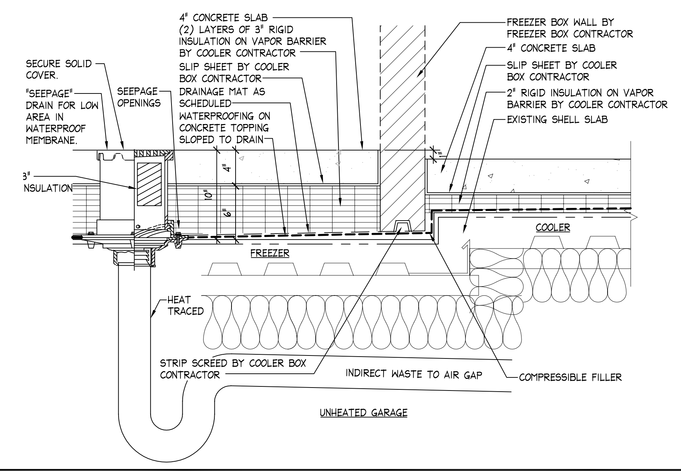

4 DETAIL 1 1/2" = 1'-0"

15 DETAIL 12" = 1'-0"

11 DETAIL 12" = 1'-0"

8 DETAIL 3" = 1'-0"

3 DETAIL 3" = 1'-0"

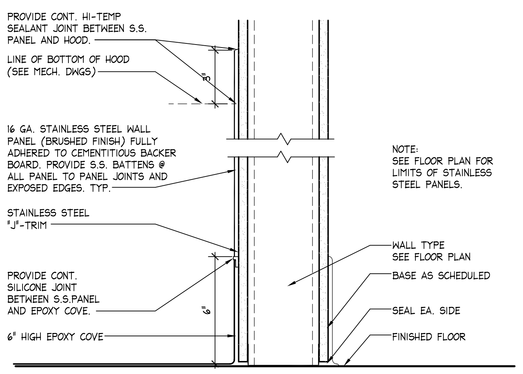

14 DETAIL 3" = 1'-0"

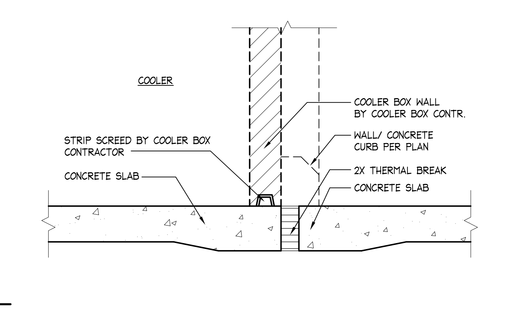

10 DETAIL 12" = 1'-0"

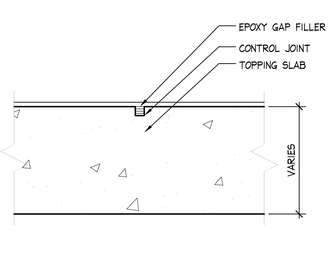

7 DETAIL 3" = 1'-0"

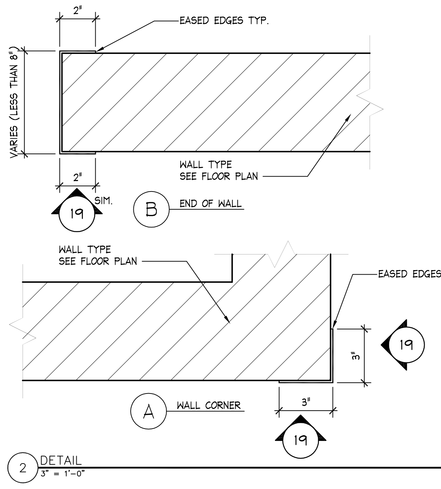

2 DETAIL 3" = 1'-0"

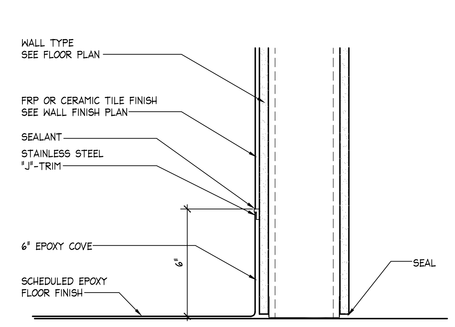

13 DETAIL 3" = 1'-0"

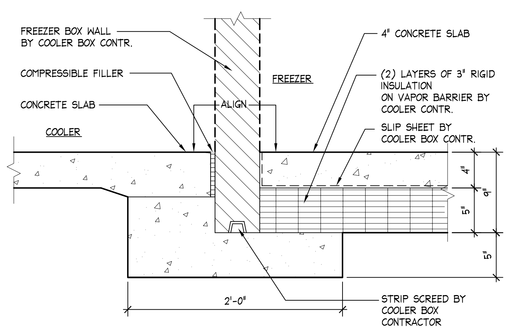

9 DETAIL 1 1/2" = 1'-0"

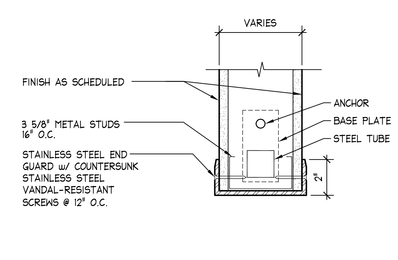

6 DETAIL 3" = 1'-0"

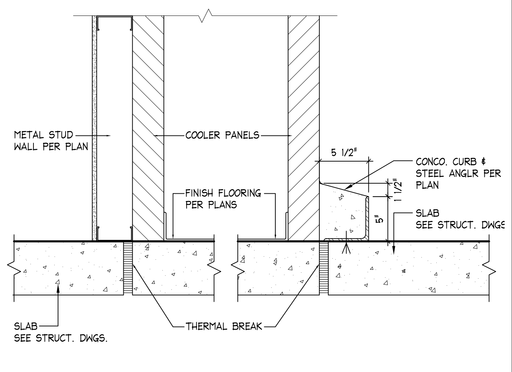

1 DETAIL 1 1/2" = 1'-0"

THESE DRAWINGS SHALL NOT BE UTILIZED BY ANY PERSON, FIRM OR CORPORATION WITHOUT THE SPECIFIC WRITTEN PERMISSION OF BL COMPANIES

BL Companies
ARCHITECTURE
ENGINEERING
PLANNING
LANDSCAPE ARCHITECTURE
LAND SURVEYING
ENVIRONMENTAL SCIENCES
ANALYTICAL SERVICES

355 Research Parkway
Meriden, CT 06450
(203) 630-1406
(203) 630-2615 Fax

WHOLE FOODS MARKET

ISSUED FOR CONSTRUCTION

PROPOSED GROCERY STORE
2 SOMERSET STREET
PORTLAND, CUMBERLAND COUNTY, MAINE

No. Date Desc.

REVISIONS
No. Date Desc.

ARCHITECT/ENGINEER SEAL

Designed	–
Drawn	–
Checked	A.R.
Approved	A.G.
Scale	AS NOTED
Project No.	04C0829
Date	04-24-06
CAD File	A04C0829B01

Title
BUILDING DETAILS

Sheet No.
A8.02

C:\dwg\A04C0829\Arch\A04C0829B02.dwg Apr 26, 2006 - 11:43 AM