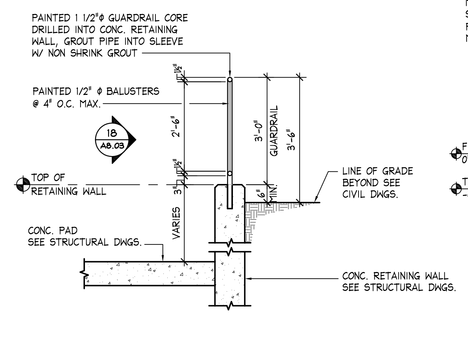

19 GUARDRAIL SECTION AT RETAINING WALL
1/2" = 1'-0"

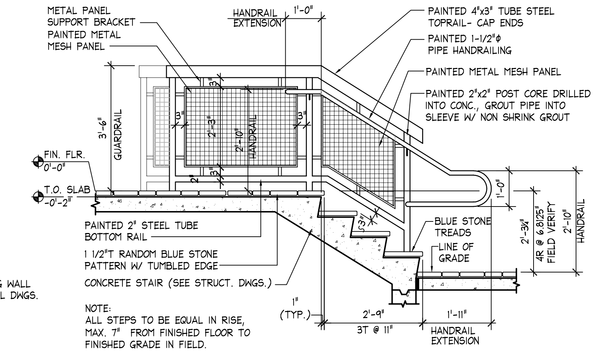

14 EXTERIOR STAIR ON GRADE DETAIL
1/2" = 1'-0"

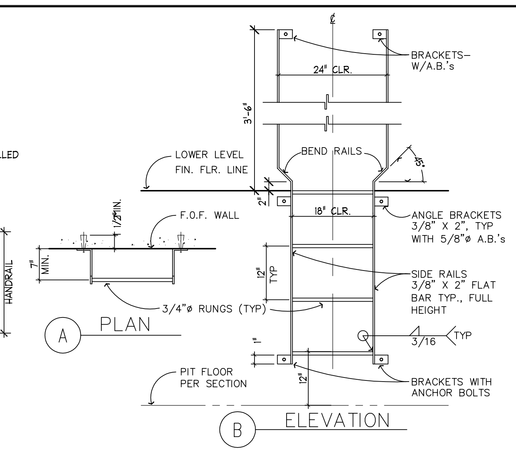

9 PIT LADDER DETAIL
1 1/2" = 1'-0"

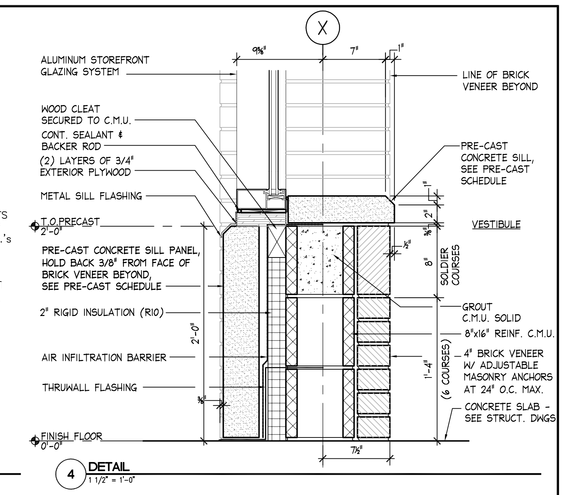

4 DETAIL
1 1/2" = 1'-0"

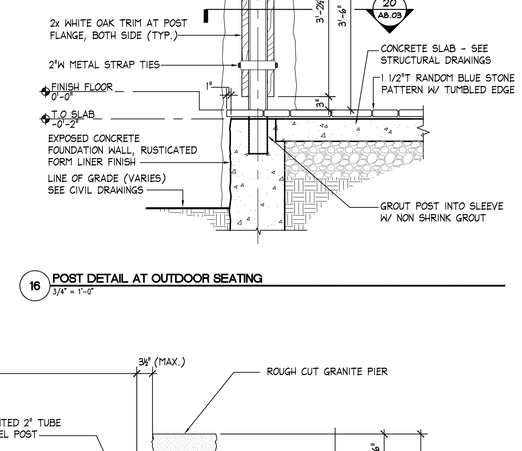

18 GUARDRAIL DETAIL AT RETAINING WALL
1/2" = 1'-0"

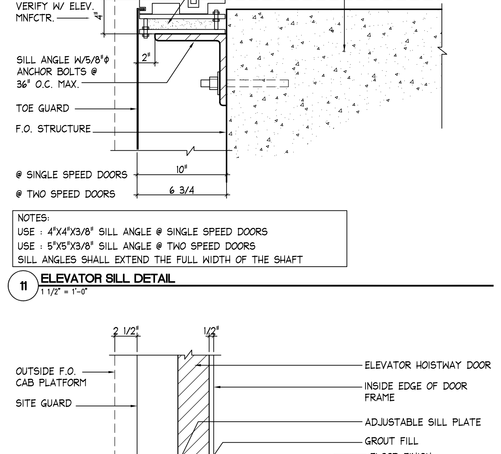

13 ENLARGED STAIR DETAIL
1/2" = 1'-0"

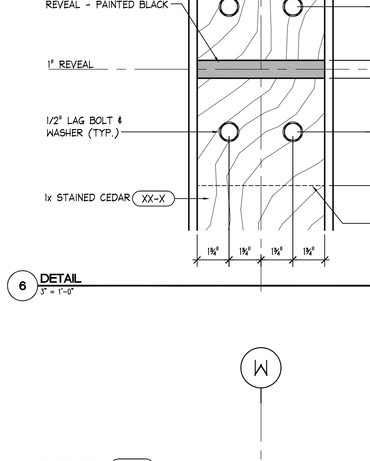

8 DETAIL
3" = 1'-0"

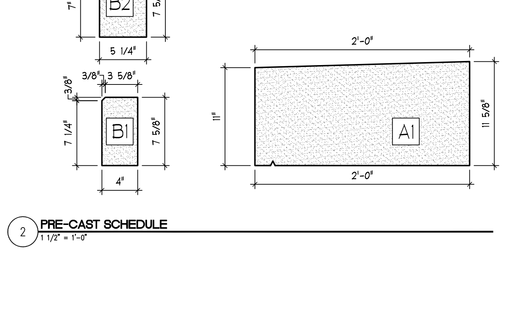

3 DETAIL
1 1/2" = 1'-0"

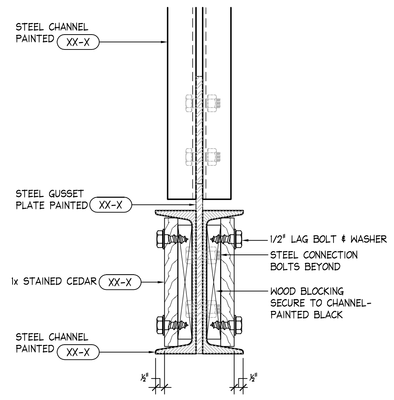

21 DETAIL
3" = 1'-0"

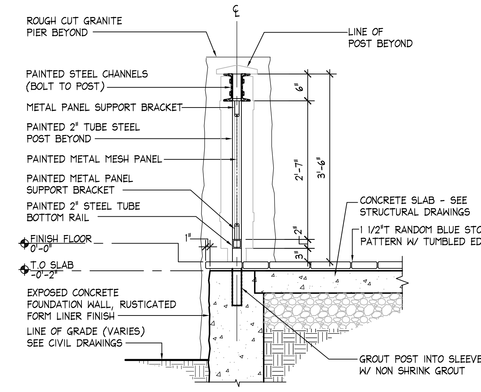

17 GUARDRAIL DETAIL AT OUTDOOR SEATING
3/4" = 1'-0"

12 ELEVATOR PROTECTION DETAIL
1/2" = 1'-0"

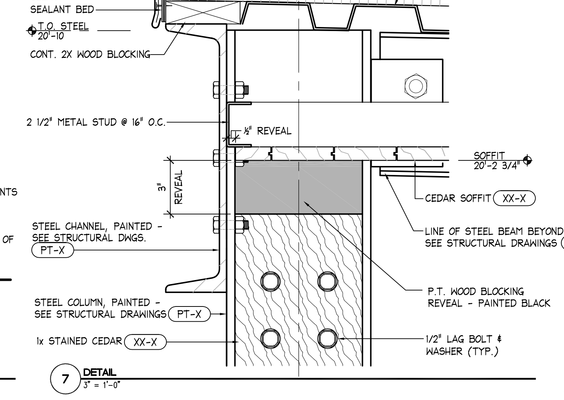

7 DETAIL
3" = 1'-0"

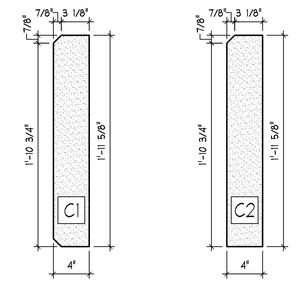

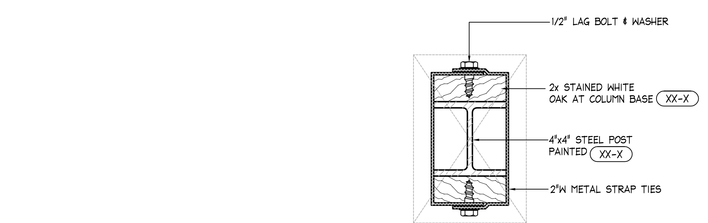

20 DETAIL
3" = 1'-0"

16 POST DETAIL AT OUTDOOR SEATING
3/4" = 1'-0"

11 ELEVATOR SILL DETAIL
1 1/2" = 1'-0"

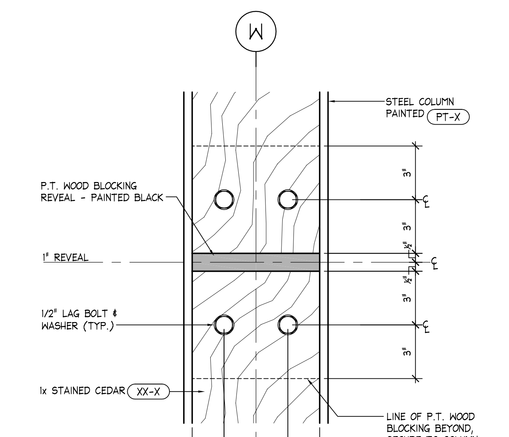

6 DETAIL
3" = 1'-0"

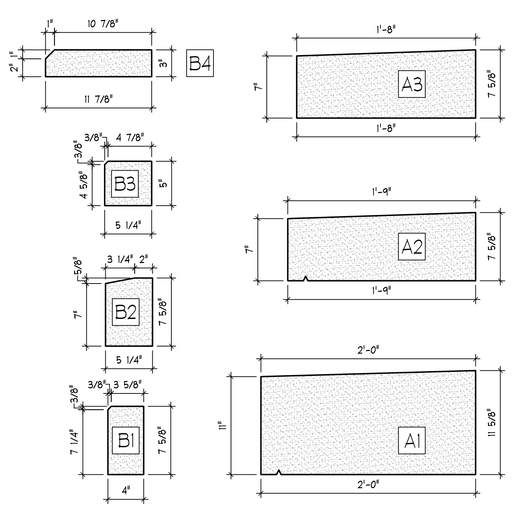

2 PRE-CAST SCHEDULE
1 1/2" = 1'-0"

15 GUARDRAIL ELEVATION AT OUTDOOR SEATING
3/4" = 1'-0"

5 DETAIL
3" = 1'-0"

1 DETAIL
12" = 1'-0"

C:\Jobs\A04C0829\Plans\A04C0829BDS.dwg April 25, 2006 - 11:43 AM

THESE DRAWINGS SHALL NOT BE UTILIZED BY ANY PERSON, FIRM OR CORPORATION WITHOUT THE SPECIFIC WRITTEN PERMISSION OF BL COMPANIES

BL Companies
ARCHITECTURE
ENGINEERING
PLANNING
LANDSCAPE ARCHITECTURE
LAND SURVEYING
ENVIRONMENTAL SCIENCES
ANALYTICAL SERVICES
355 Research Parkway
Meriden, CT 06450
(203) 630-1406
(203) 630-2615 Fax

WHOLE FOODS MARKET

ISSUED FOR CONSTRUCTION

PROPOSED GROCERY STORE
2 SOMERSET STREET
PORTLAND, CUMBERLAND COUNTY, MAINE

No. Date Desc.

No. Date Desc.

REVISIONS

ARCHITECT/ENGINEER SEAL

Designed	–
Drawn	–
Checked	A.R.
Approved	A.G.
Scale	AS NOTED
Project No.	04C0829
Date	04-24-06
CAD File	A04C0829B01

Title
BUILDING DETAILS

Sheet No.
A8.03