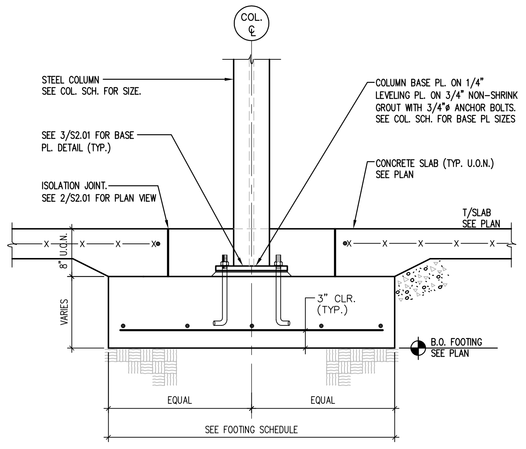

1 S2.01 **TYP. INTERIOR SPREAD FOOTING**

SCALE: N.T.S. WSCB–301

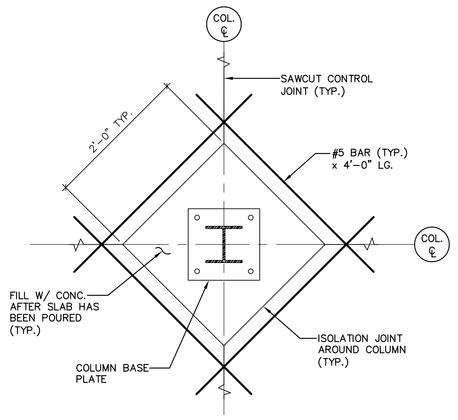

2 S2.01 **TYPICAL COLUMN ISOLATION JOINT DETAIL**

SCALE: N.T.S. WSCB–302

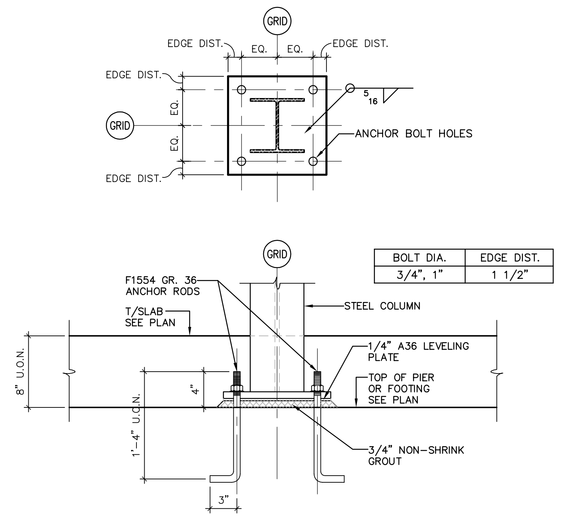

3 S2.01 **TYPICAL BASE PLATE DETAILS**

SCALE: N.T.S. WSCB–303

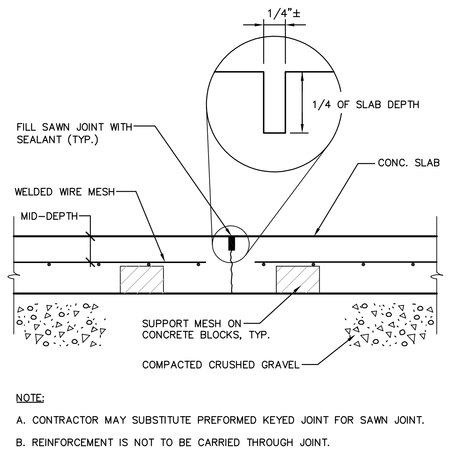

NOTE:

A. CONTRACTOR MAY SUBSTITUTE PREFORMED KEYED JOINT FOR SAWN JOINT.

B. REINFORCEMENT IS NOT TO BE CARRIED THROUGH JOINT.

4 S2.01 **SLAB CRACK CONTROL JOINT DETAIL**

SCALE: N.T.S. WSCB–304

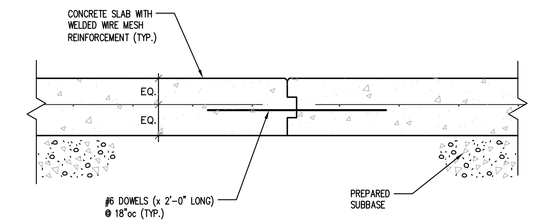

5 S2.01 **SLAB CONSTRUCTION JOINT DETAIL**

SCALE: N.T.S. WSCB–305

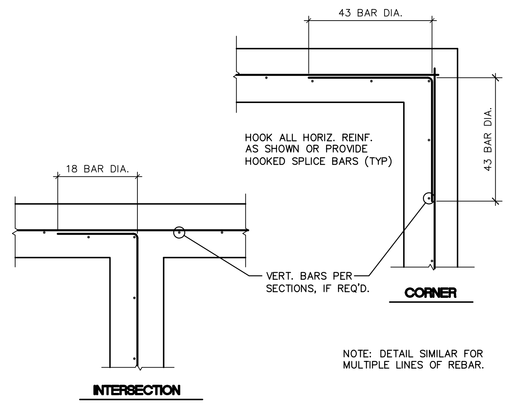

6 S2.01 **FOUNDATION WALL INTERSECTION AND CORNER REINFORCEMENT DETAIL**

SCALE: N.T.S. WSCB–306

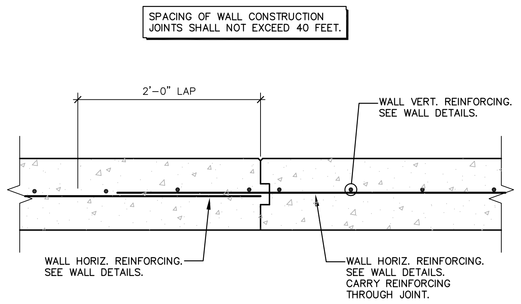

7 S2.01 **CONCRETE WALL CONSTRUCTION JOINT DETAIL**

SCALE: N.T.S. WSCB–307

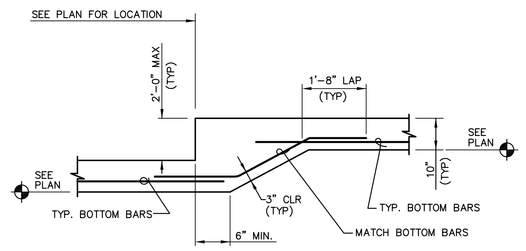

8 S2.01 **TYPICAL STEP FOOTING DETAIL**

SCALE: N.T.S. WSCB–316

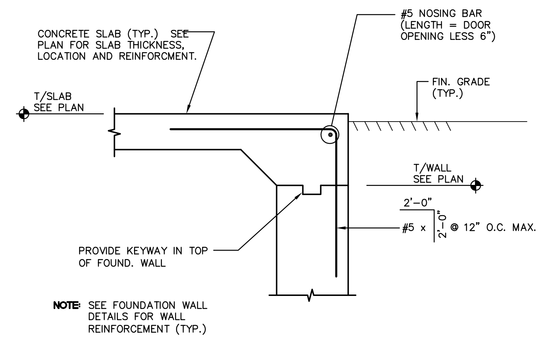

9 S2.01 **TYPICAL SLAB AT DOOR DETAIL**

SCALE: N.T.S. WSCB–317

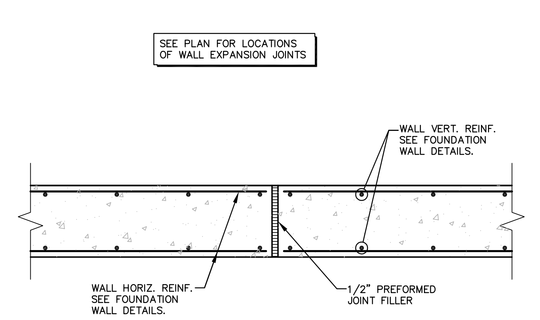

10 S2.01 **TYPICAL CONCRETE WALL EXPANSION JOINT DETAIL**

SCALE: N.T.S. WSCB–319

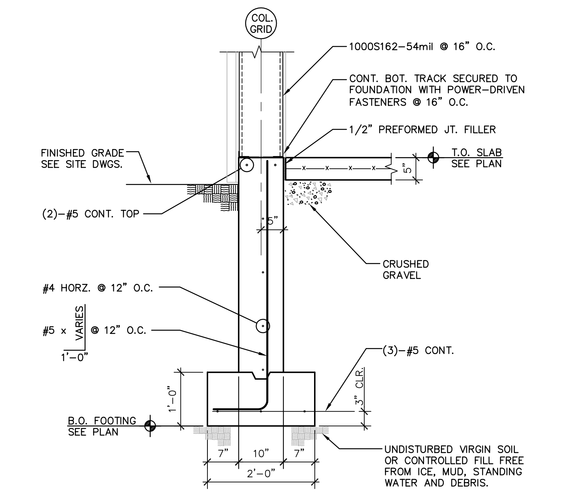

11 S2.01 **FOUNDATION WALL DETAIL**

SCALE: 3/4" = 1'–0" WSCB–309

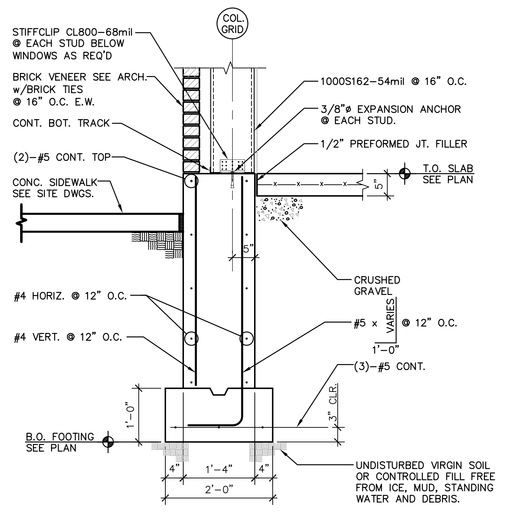

12 S2.01 **FOUNDATION WALL DETAIL**

SCALE: 3/4" = 1'–0" WSCB–310

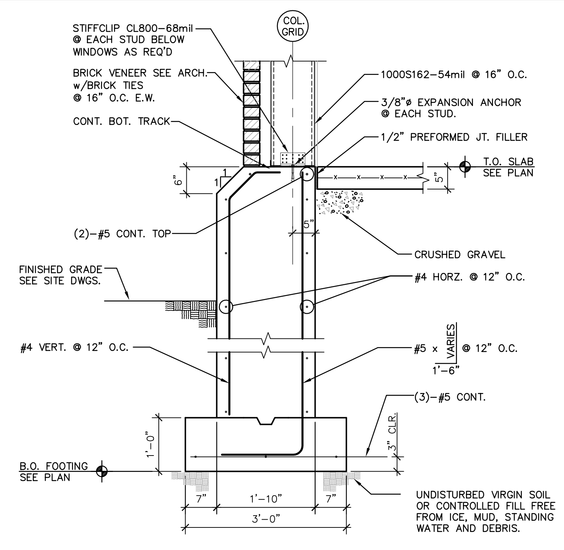

13 S2.01 **FOUNDATION WALL DETAIL**

SCALE: 3/4" = 1'–0" WSCB–311

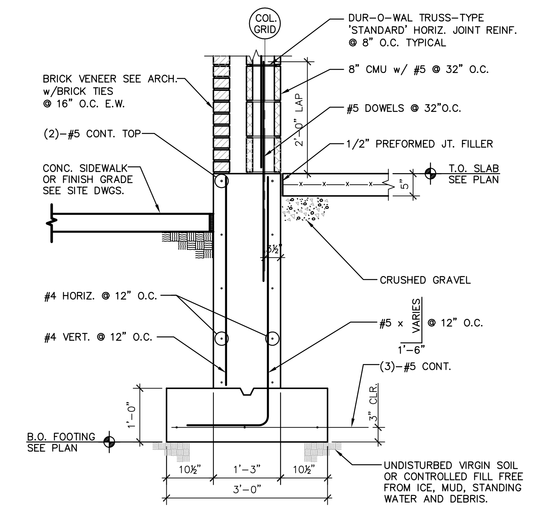

14 S2.01 **FOUNDATION WALL DETAIL**

SCALE: 3/4" = 1'–0" WSCB–312

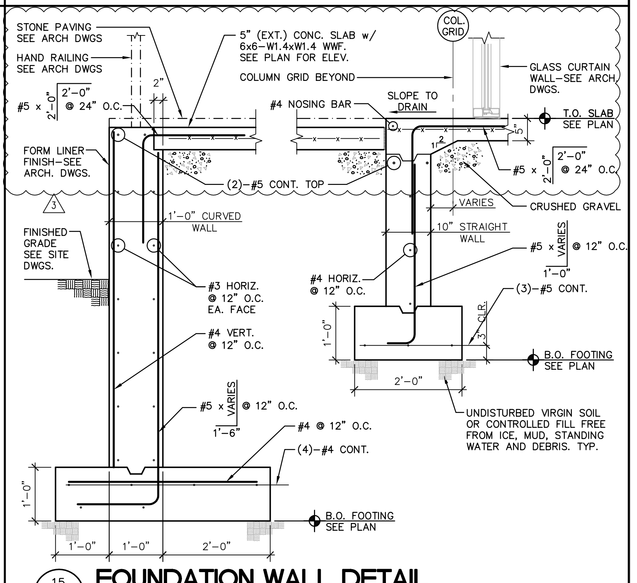

15 S2.01 **FOUNDATION WALL DETAIL**

SCALE: 3/4" = 1'–0" WSCB–313

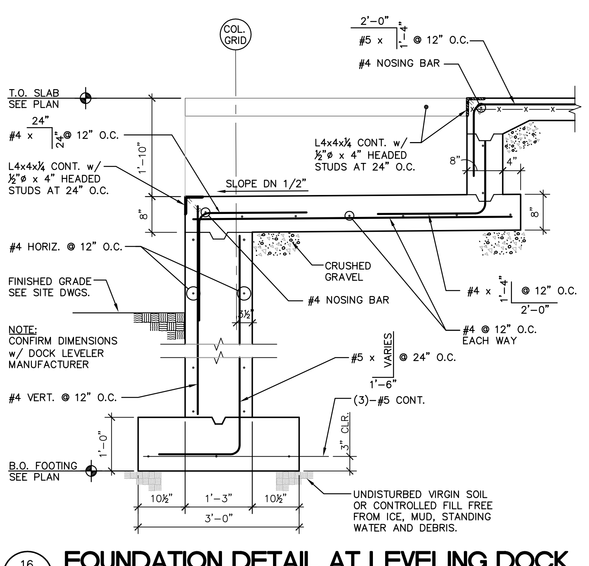

16 S2.01 **FOUNDATION DETAIL AT LEVELING DOCK**

SCALE: 3/4" = 1'–0" WSCB–314

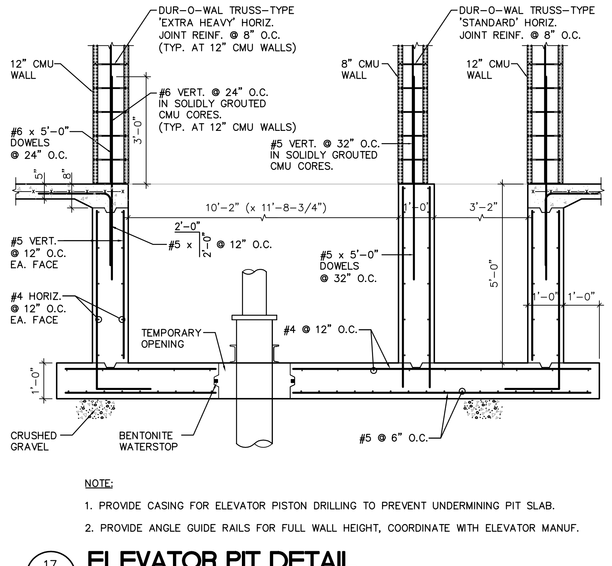

NOTE:

1. PROVIDE CASING FOR ELEVATOR PISTON DRILLING TO PREVENT UNDERMINING PIT SLAB.
2. PROVIDE ANGLE GUIDE RAILS FOR FULL WALL HEIGHT, COORDINATE WITH ELEVATOR MANUF.

17 S2.01 **ELEVATOR PIT DETAIL**

SCALE: 1/2" = 1'–0" WSCB–315

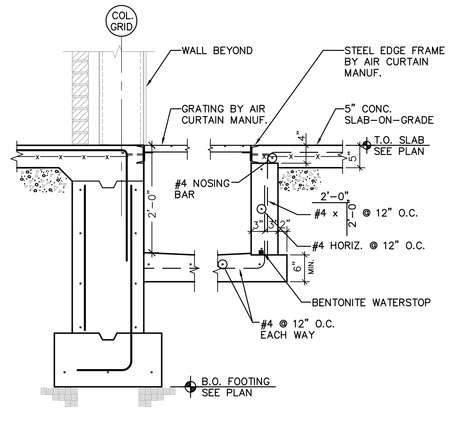

NOTES:

1. SLOPE TRENCH DRAIN FLOOR 1/4" PER FOOT MINIMUM (SLOPE ALL DIRECTIONS) FOR DRAINAGE.
2. SEE FOUNDATION WALL DETAIL 12/S2.01 AND TYPICAL SLAB AT DOOR DETAIL 9/S2.01 FOR BALANCE OF INFORMATION.

18 S2.01 **AIR CURTAIN TRENCH DETAIL**

SCALE: 3/4" = 1'–0" WSCB–318

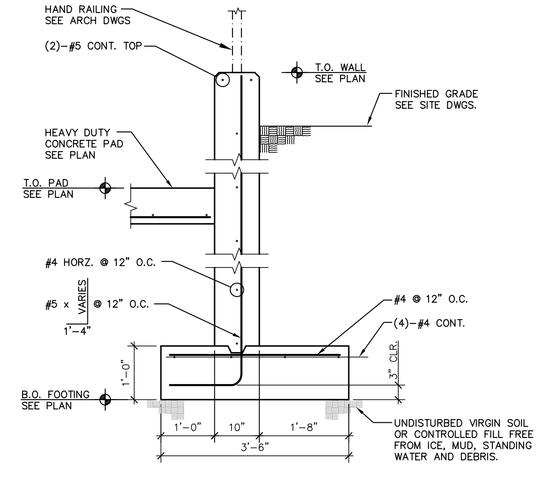

19 S2.01 **RETAINING WALL DETAIL AT LOADING DOCK**

SCALE: 3/4" = 1'–0" WSCB–320

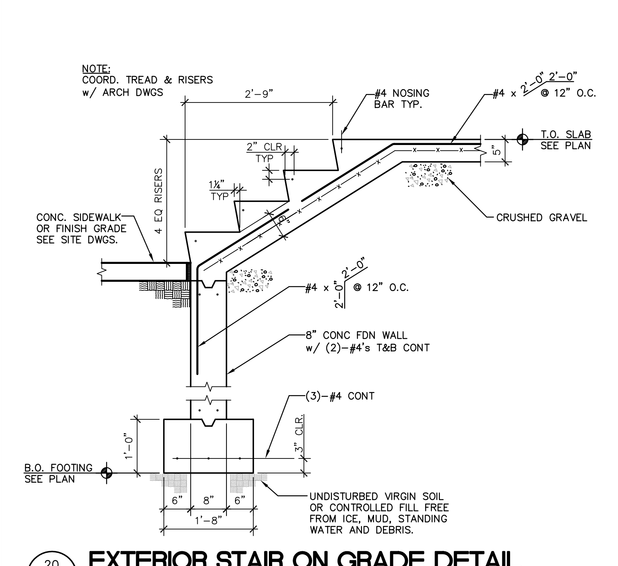

20 S2.01 **EXTERIOR STAIR ON GRADE DETAIL**

SCALE: 3/4" = 1'–0" WSCB–322

THESE DRAWINGS SHALL NOT BE UTILIZED BY ANY PERSON, FIRM OR CORPORATION WITHOUT THE SPECIFIC WRITTEN PERMISSION OF BL COMPANIES

BL Companies
ARCHITECTURE
ENGINEERING
PLANNING
LANDSCAPE ARCHITECTURE
LAND SURVEYING
ENVIRONMENTAL SCIENCES
ANALYTICAL SERVICES

355 Research Parkway
Meriden, CT 06450
(203) 630-1406
(203) 630-2615 Fax

WHOLE FOODS MARKET

PROPOSED GROCERY STORE
FRANKLIN ST. ARTERIAL, FOX/SOMERSET ST., PEARL ST.
PORTLAND, CUMBERLAND COUNTY, MAINE

No.	Date	Desc.

Desc: FOUNDATION SET – ISSUED FOR CONST. REVISIONS FOR CO ORDINATION
REVISIONS 02–21–06 03–24–06 04–24–06

ARCHITECT/ENGINEER SEAL

Designed	E.A.B.
Drawn	E.A.B.
Checked	C.J.A.
Approved	B.B.
Scale	AS NOTED
Project No.	04C0829
Date	12–16–05
CAD File	XS04C082904

Title
STRUCTURAL DETAILS

Sheet No.
S2.01

K:\Jobs\04\04C0829\Arch\S04C082904.dwg Apr 25, 2006 - 8:01 AM