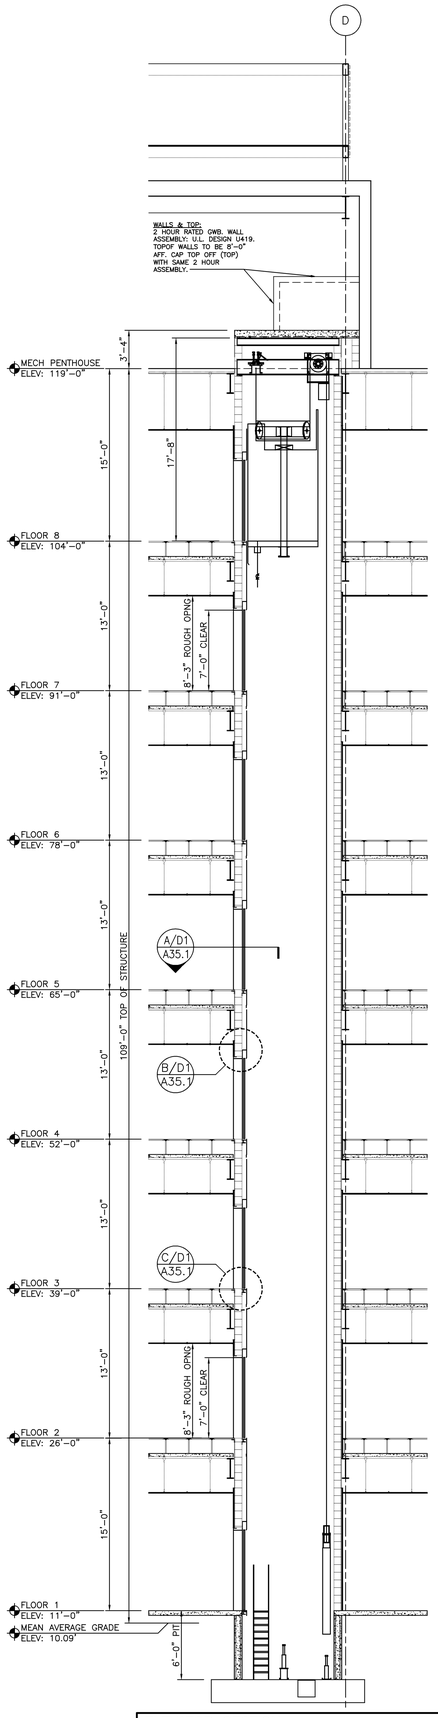

ELEVATOR SECTION — 3/16" = 1'-0" — REF: – — A4

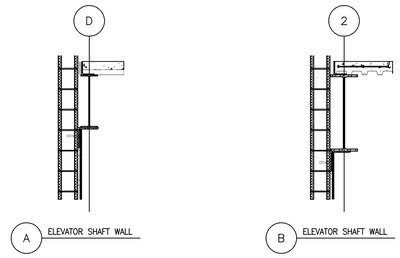

SHAFT/FLOOR EDGE DETAILS — 1/4" = 1'-0" — REF: A35.1 — E2

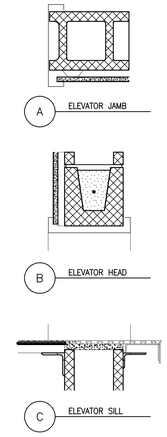

ELEVATOR DOOR SECTIONS — 1 1/2" = 1'-0" — REF: – — D1

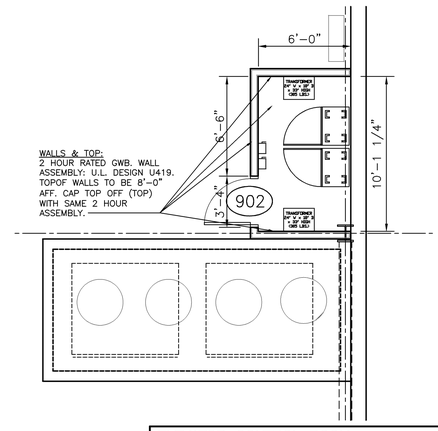

ELEVATOR CONTROL ROOM — 1/4" = 1'-0" — REF: – — B1

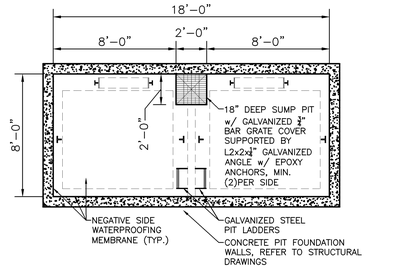

ELEVATOR PIT PLAN — 1/4" = 1'-0" — REF: – — B1

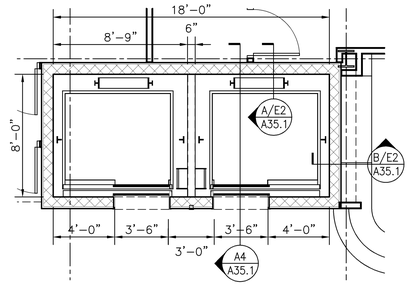

ELEVATOR PLAN — 1/4" = 1'-0" — REF: A1/A10.1 — A1

CONSTRUCTION MANAGER:
CONSIGLI
84 Middle Street
Portland, Maine 04101
Phone 207-773-3000
Fax 207-772-3800

SITE/CIVIL ENGINEER:
WOODARD & CURRAN
41 Hutchins Drive
Portland, Maine 04102
Phone 800-9426-4262
Fax 207-774-6635
95 Cedar Street Suite 100
Providence, Rhode Island 02903
Phone 800-985-7897
Fax 401-273-5087

HARRIMAN
Architects + Engineers
Auburn Business Park
46 Harriman Drive
Auburn, Maine 04210
207.784.5100 tel
207.782.3017 fax
123 Middle Street
Portland, Maine 04101
207.775.0053 tel
207.775.0460 fax
www.harriman.com

© 2008

Project Title
BAYCO LLC.
BAYSIDE DEVELOPMENT
PORTLAND, MAINE
OFFICE BUILDING CORE & SHELL

HA Project No. 08576

Key Plan

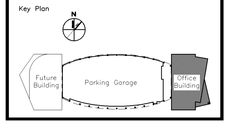

Mark	Date	Description
	01-07-09	SITE ENABLING PACKAGE
	12-19-08	90% SITE ENABLING PACKAGE

Issue Dates

Drawing Status
NOT FOR CONSTRUCTION - SITE COORDINATION ONLY

Drawing Title
ELEVATOR PLANS, SECTIONS & DETAILS

PA / PE: PSC — Drawn By: KMM

Drawing Number
A35.1