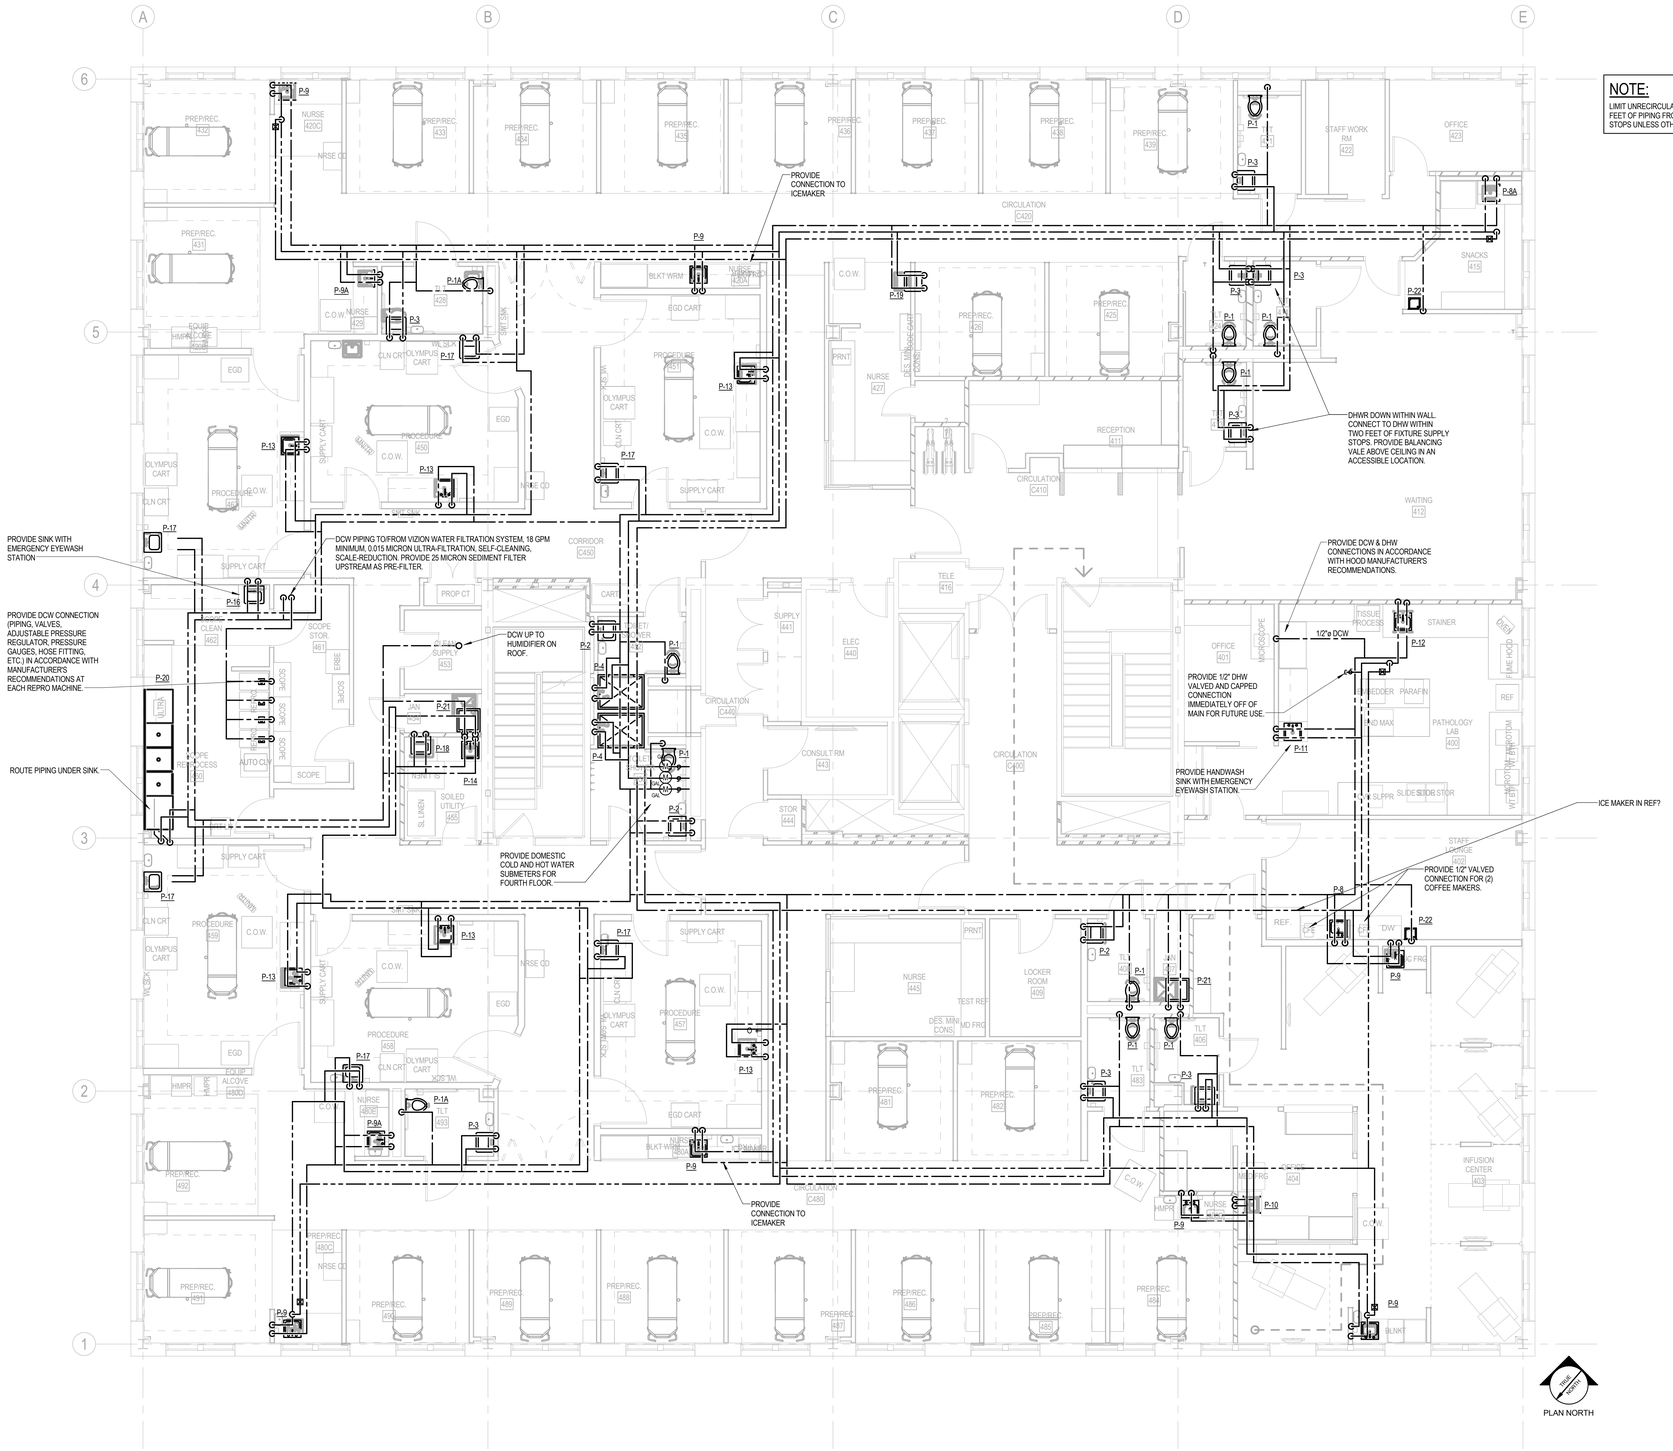

NOTE:
LIMIT UNRECIRCULATED DHW PIPING TO 16 FEET OF PIPING FROM FIXTURE SUPPLY STOPS UNLESS OTHERWISE NOTED.

1 PLUMBING DOMESTIC WATER LEVEL 4 NEW PLAN
3/16" = 1'-0"

0' 2' 4' 8'

PDT ARCHITECTS
49 DARTMOUTH STREET
PORTLAND, MAINE 04101
207-775-1059
www.pdtarchs.com

COPYRIGHT 2016
PDT Architects
Reuse or reproduction of the contents of this document is not permitted without written permission of PDT Architects.

PORTLAND GASTROENTEROLOGY CENTER
161 Marginal Way - Portland, Maine 04101

No.	Date	Description
Revision Schedule		

STATE OF MAINE
CHRIS LUPKER M. PIJK
No. 10695
3-18-2016
LICENSED
PROFESSIONAL ENGINEER

JOB NO.
195210852

DRWN. CHK
ERD CMP

SCALE:

ISSUE
PERMIT SET
3/18/2016

TITLE
PLUMBING DOMESTIC WATER LEVEL 4 NEW PLAN

SHEET
P104

Stantec
Stantec Consulting Services Inc.
482 Payne Road Scarborough Court
Scarborough, ME 04074-8929
Tel: (207) 883-3355 / Fax: (207) 883-3376
www.stantec.com