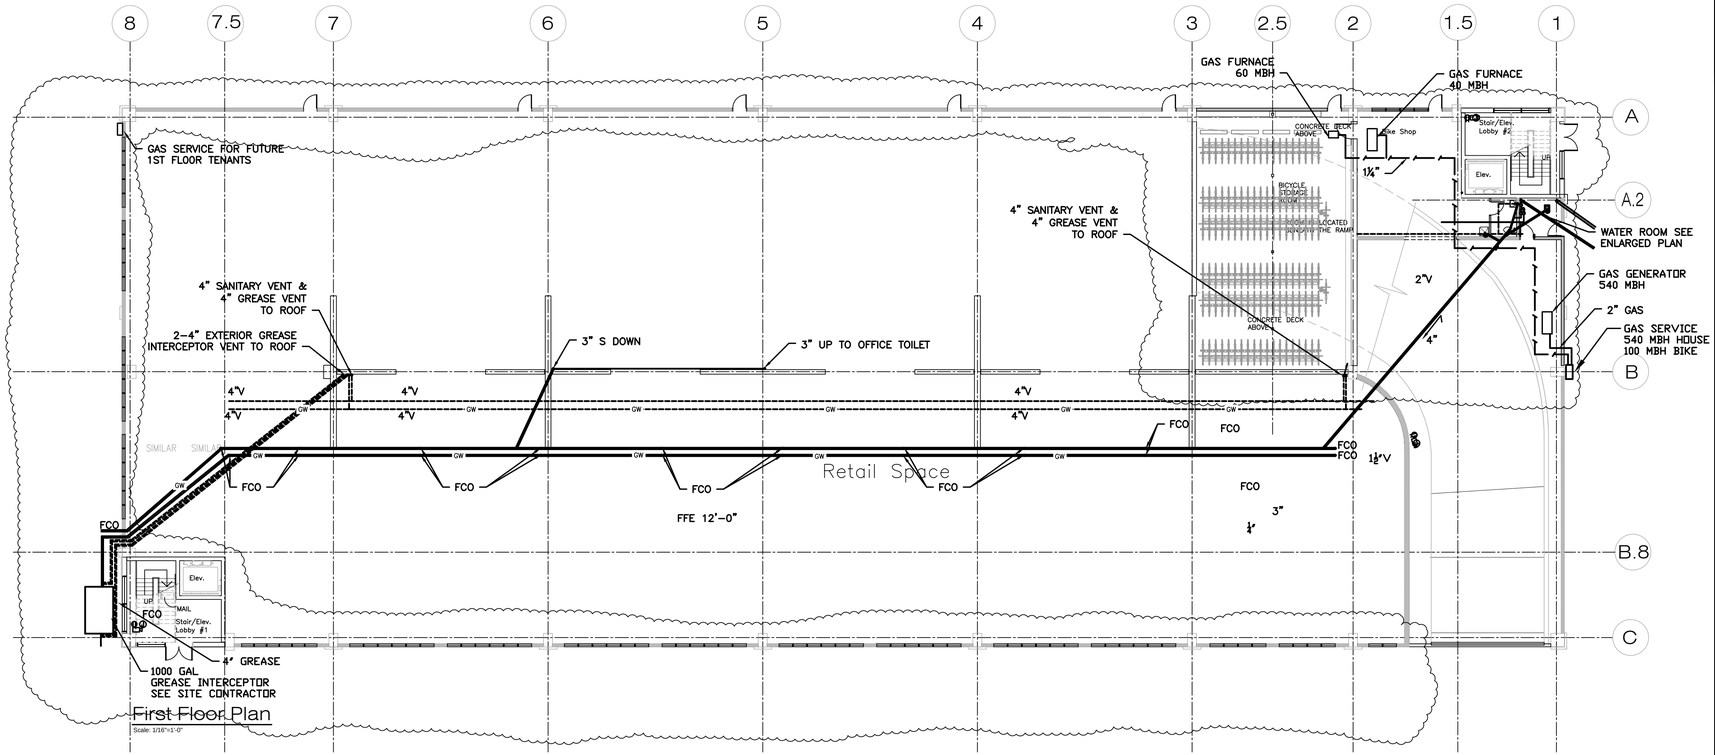

RETAIL/RESTAURANT SANITARY AND GREASE WASTE PIPING

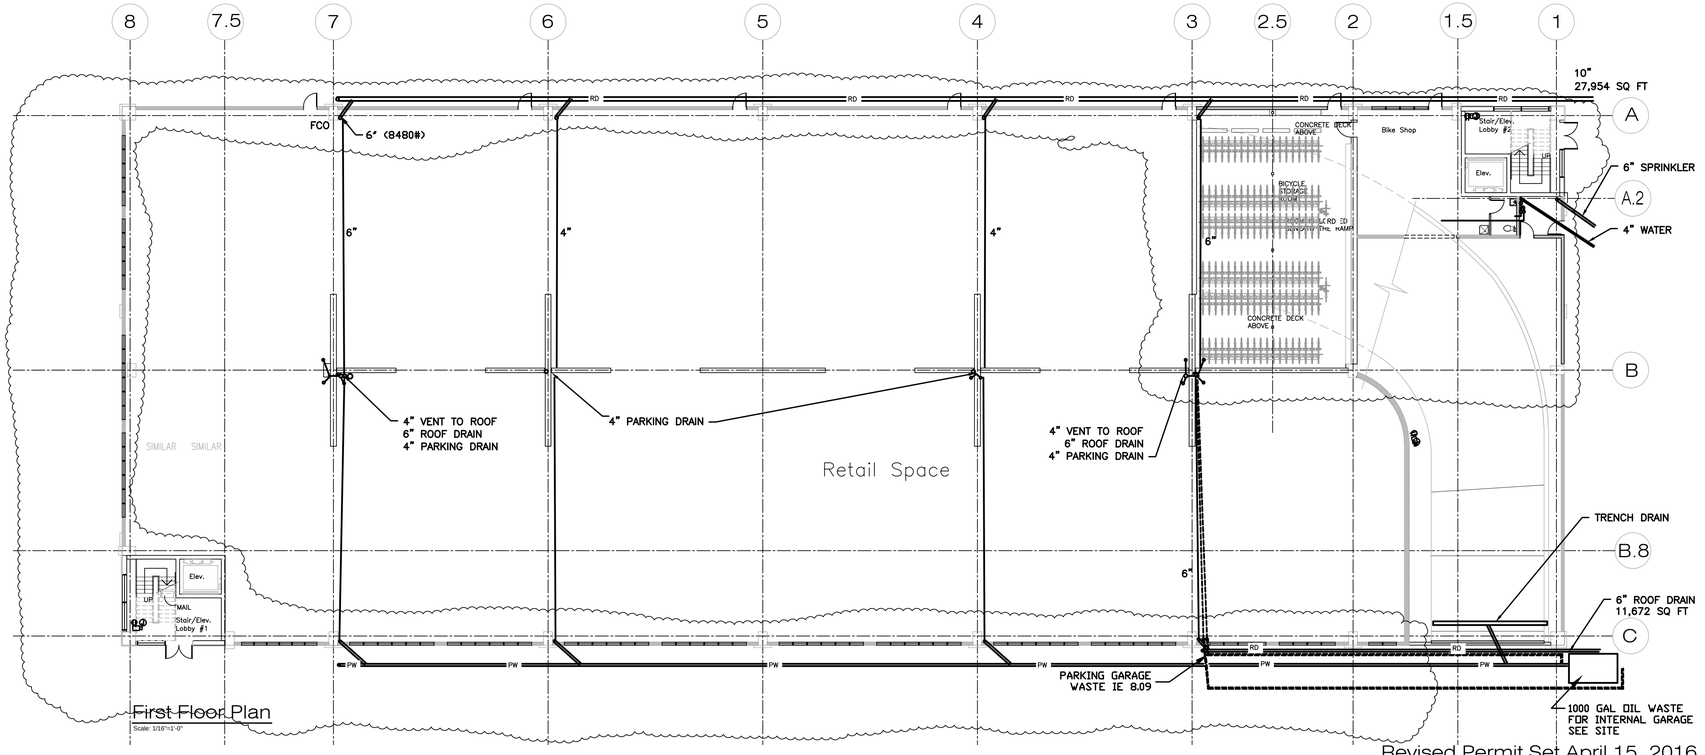

PARKING GARAGE ROOF AND FLOOR DRAIN PIPING

Revised Permit Set April 15, 2016
Permit Set February 8, 2016

THA
ARCHITECTS, LLC
ARCHITECTURE ▪ DESIGN ▪ PLANNING ▪ INTERIOR DESIGN
105 WILLOW BROOK AVENUE
STRATHAM, NEW HAMPSHIRE 03885
Tel: (603) 770-2491 Fax: (603) 773-0238
www.thaarc.com

These drawings and specifications were prepared for use at the location indicated. Publication and use is expressly limited to the identified location. Reuse or reproduction by any method, in whole or in part, is prohibited without the written permission of THA Architects, LLC.
© THA Architects, LLC.

STATE OF MAINE
Steven R. Houle
LICENSED PROFESSIONAL ENGINEER

midtown Portland

Somerset Street
Elm Street
Portland, ME

Building 2
First floor
SECOND FLOOR PLUMBING PLANS

Structural Engineer
Becker Engineering
MEP ENGINEER
McCabe Associates
FP Engineer
McCabe Associates

SCALE: 1/16"=1'-0"

ISSUED / DRAWN BY
2/8/16
© THA Architects, LLC.

REVISED / REVISED BY

JOB NO: 15001

SHEET NUMBER
P-1.1