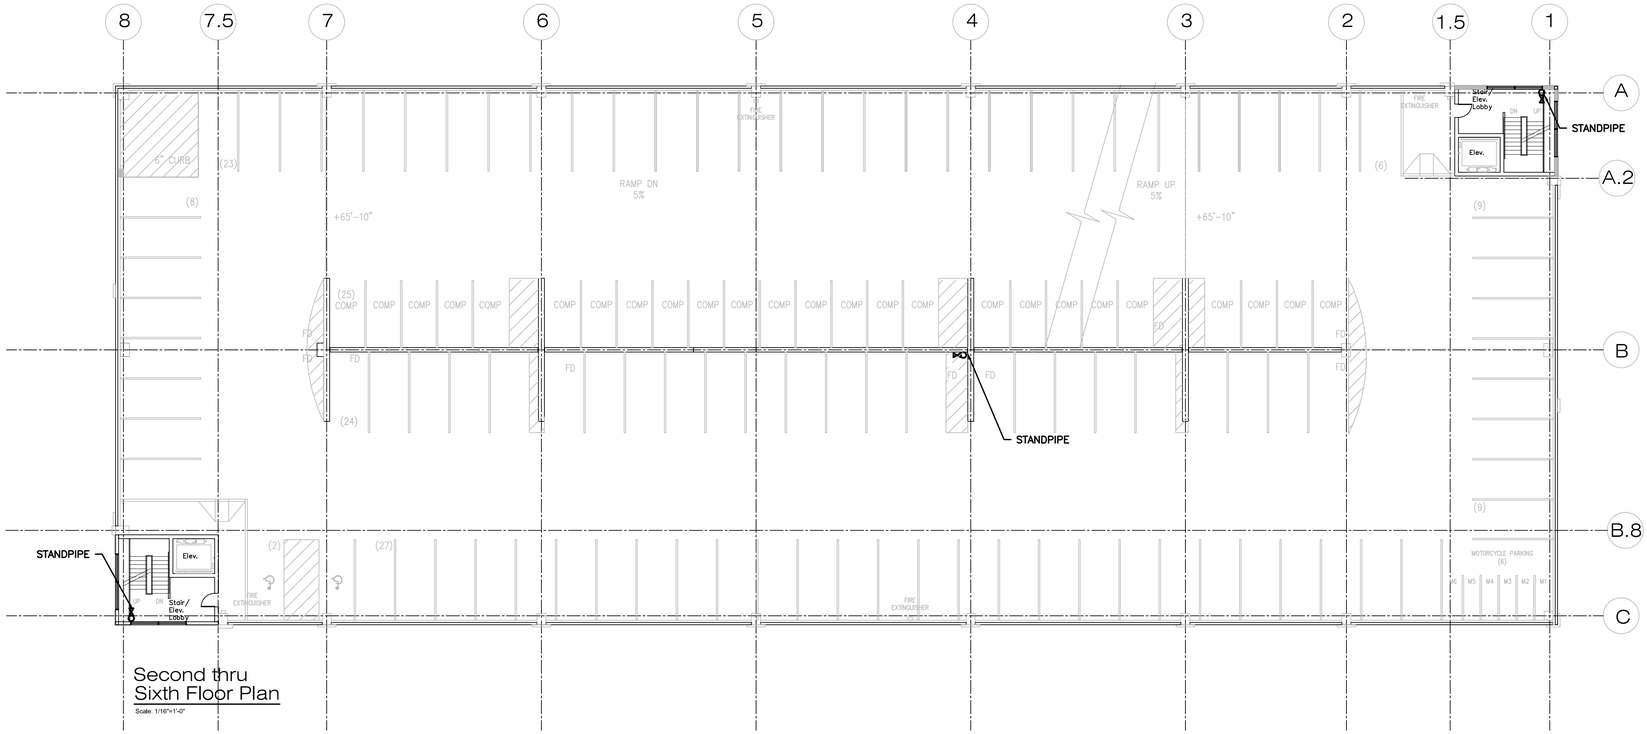

Second thru
Sixth Floor Plan

Scale: 1/16"=1'-0"

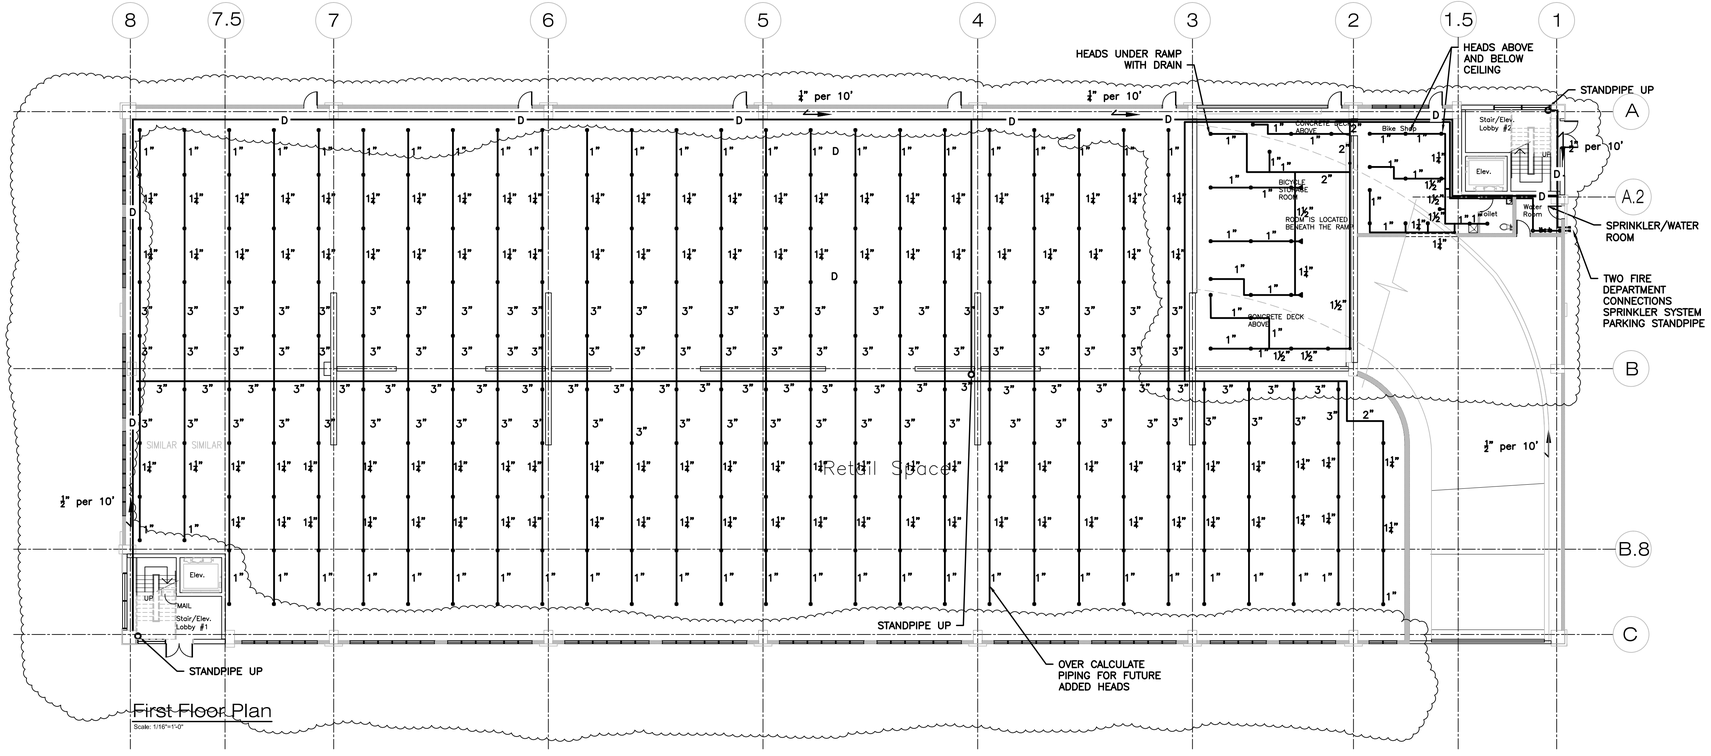

First Floor Plan

Scale: 1/16"=1'-0"

Revised Permit Set April 15, 2016
Permit Set February 8, 2016

PRELIMINARY
4/5/16

THA
ARCHITECTS, LLC

ARCHITECTURE ■ DESIGN ■ PLANNING ■ INTERIOR DESIGN

105 WILLOW BROOK AVENUE
STRATHAM, NEW HAMPSHIRE 03885

Tel: (603) 770-2491 Fax: (603) 773-0238
www.thaarc.com

These drawings and specifications were prepared for use at the location indicated. Publication and use is expressly limited to the identified location. Reuse or reproduction by any method, in whole or in part, is prohibited without the written permission of THA Architects, LLC.
© THA Architects, LLC.

STATE OF MAINE
Steven R. Houle
LICENSED
PROFESSIONAL ENGINEER

midtown Portland

Somerset Street
Elm Street
Portland, ME

Building 2
First floor
2nd - 6th Level
Sprinkler Plans

Structural Engineer
Becker Engineering
MEP ENGINEER
McCabe Associates
FP Engineer
McCabe Associates

SCALE: 1/16"=1'-0"

ISSUED / DRAWN BY
2/8/16
© THA Architects, LLC

REVISED / REVISED BY

JOB NO: 15001

SHEET NUMBER
SP-1.1