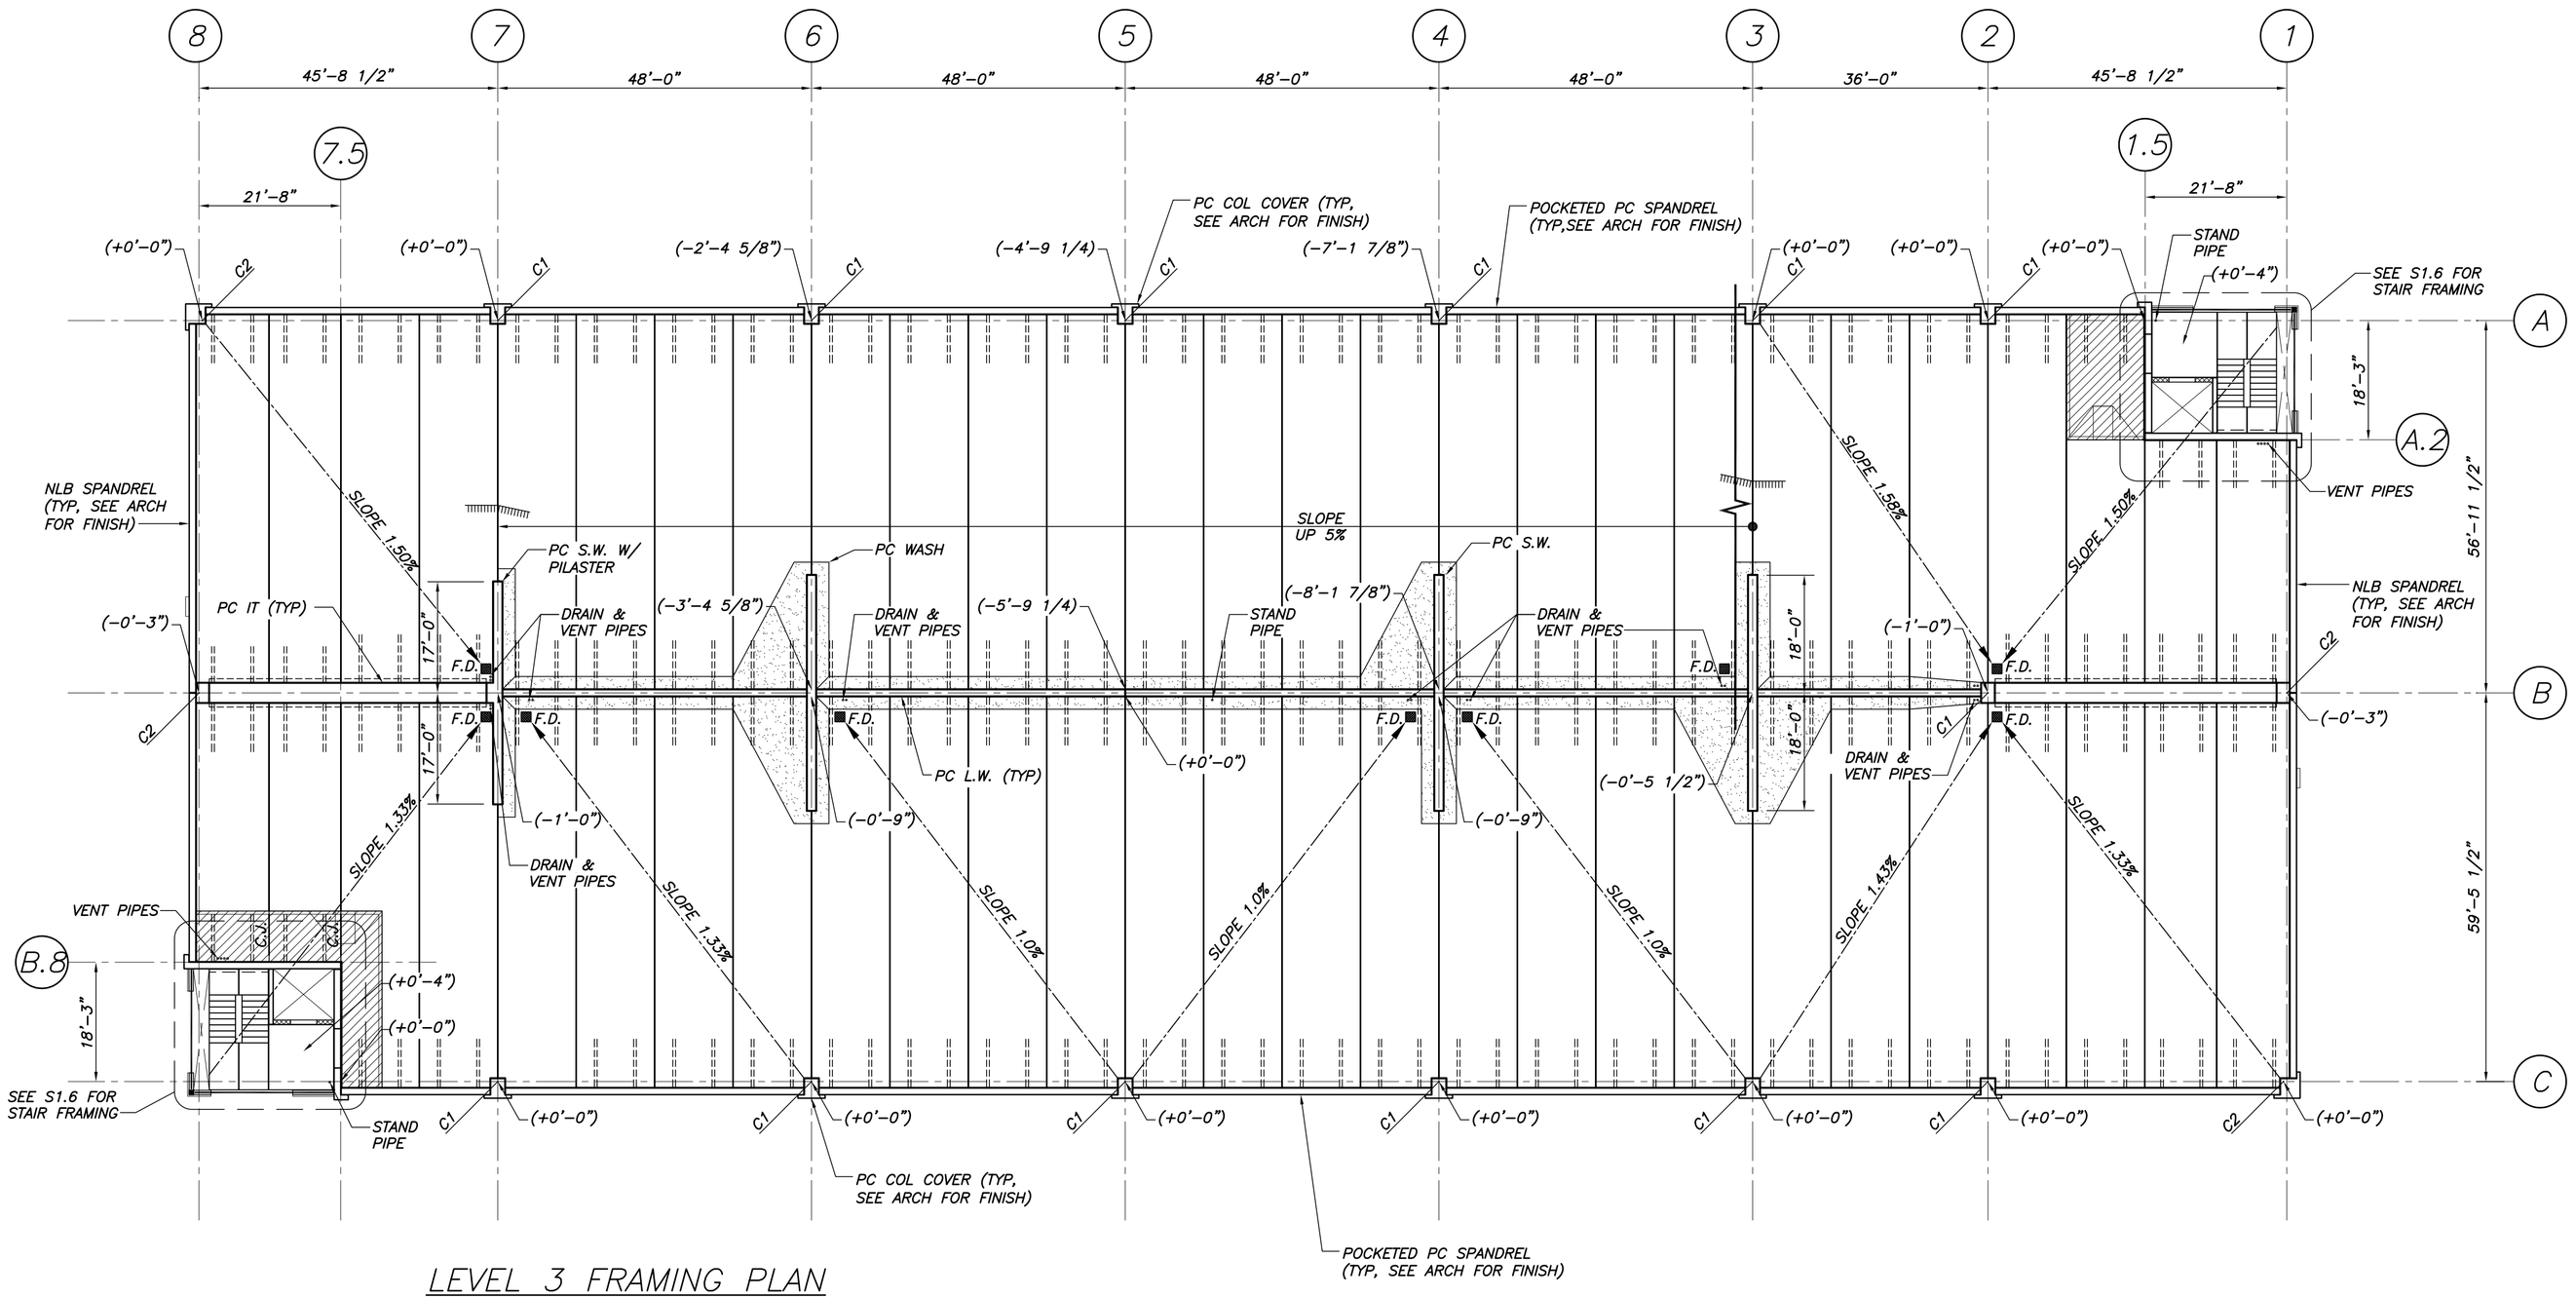

LEVEL 3 FRAMING PLAN

1/16"=1'-0"

NOTES:

1. (± X'-XX") INDICATES TOP OF DECK ELEVATION RELATIVE TO REFERENCE ELEVATION (34'-10") U.N.O.
2. F.D. INDICATES FLOOR DRAIN (SEE TYP DETAIL DWG S-4.1)
3. ALL STAIR LANDINGS, STRINGERS AND SLABS SHALL BE DESIGNED AND FABRICATED AS PRECAST CONCRETE.
4. PRECAST LAYOUT IS CONCEPTUAL ONLY. FINAL LAYOUT IS TO BE DETERMINED BY THE PRECAST SUPPLIER.
5. PRECAST COLUMNS INDICATED BY C_ ARE:
   C1: 26"x36" ; C2: 36"x36"
6. COORD VENT, DRAIN AND STAND PIPE LOCATIONS WITH PLUMBING DRAWINGS
7. INDICATED PRECAST WASH
8. INDICATES CIP TOPPING
9. REFERENCE ARCHITECUTRAL DRAWINGS FOR PRECAST FINISH
10. REFERENCE DWG S4.2 FOR TYP JOINT DETAIL.
    PRECASTER NOTE: DT TO BE DELIVERED TO SITE WITH RADIUS EDGES

NOT FOR CONSTRUCTION
REVISED PERMIT SET
4/15/16

THA
ARCHITECTS, LLC
ARCHITECTURE ▪ DESIGN ▪ PLANNING ▪ INTERIOR DESIGN
105 WILLOW BROOK AVENUE
STRATHAM, NEW HAMPSHIRE 03885
Tel: (603) 770-2491 Fax: (603) 773-0238
www.thaarc.com

These drawings and specifications were prepared for use at the location indicated. Publication and use is expressly limited to the identified location. Reuse or reproduction by any method, in whole or in part, is prohibited without the written permission of THA Architects, LLC.
© 2015 THA Architects, LLC.

STATE OF MAINE
TODD M. NEAL
NO. 9406
LICENSED PROFESSIONAL ENGINEER

midtown Portland

Somerset Street
Elm Street
Portland, ME

Building 2
LEVEL 3
FRAMING PLAN

Structural Engineer
BECKER STRUCTURAL ENGINEERS
75 York Street, Portland, Maine 04101
207.879.1838 ▪ beckerstructural.com
MEP Engineer
McCabe & Associates
FP Engineer
McCabe & Associates

SCALE: AS NOTED

ISSUED / DRAWN BY

© THA Architects, LLC.

REVISED / REVISED BY
APRIL 15, 2016

JOB NO: 15001

SHEET NUMBER
S-1.3