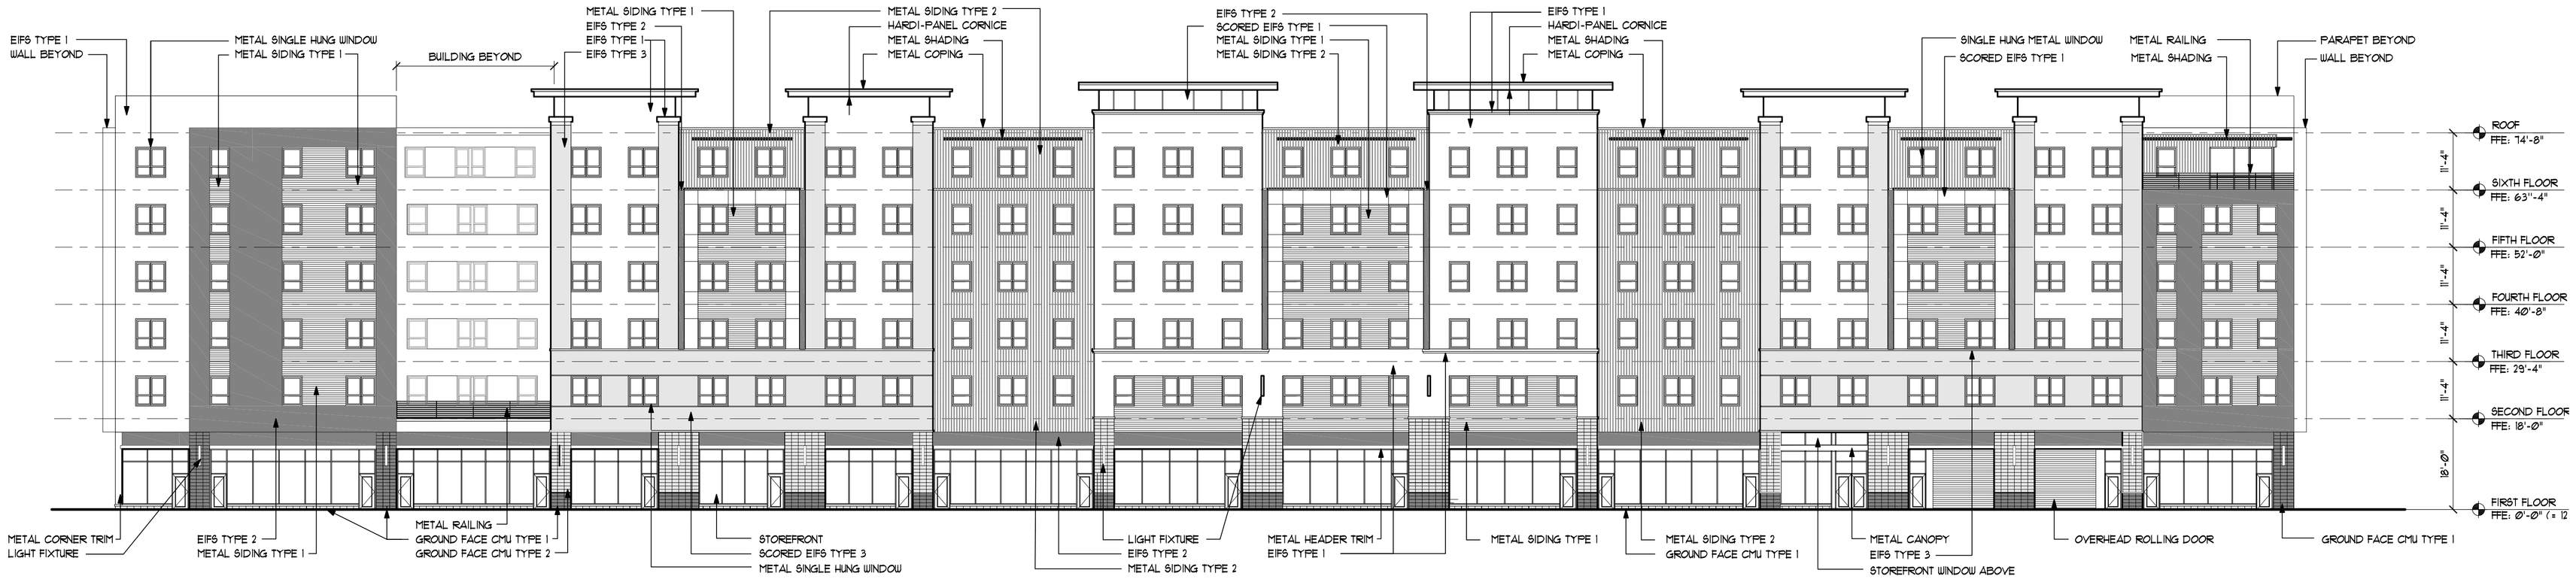

SOUTH ELEVATION - SOMERSET STREET

1/16"=1'-0"

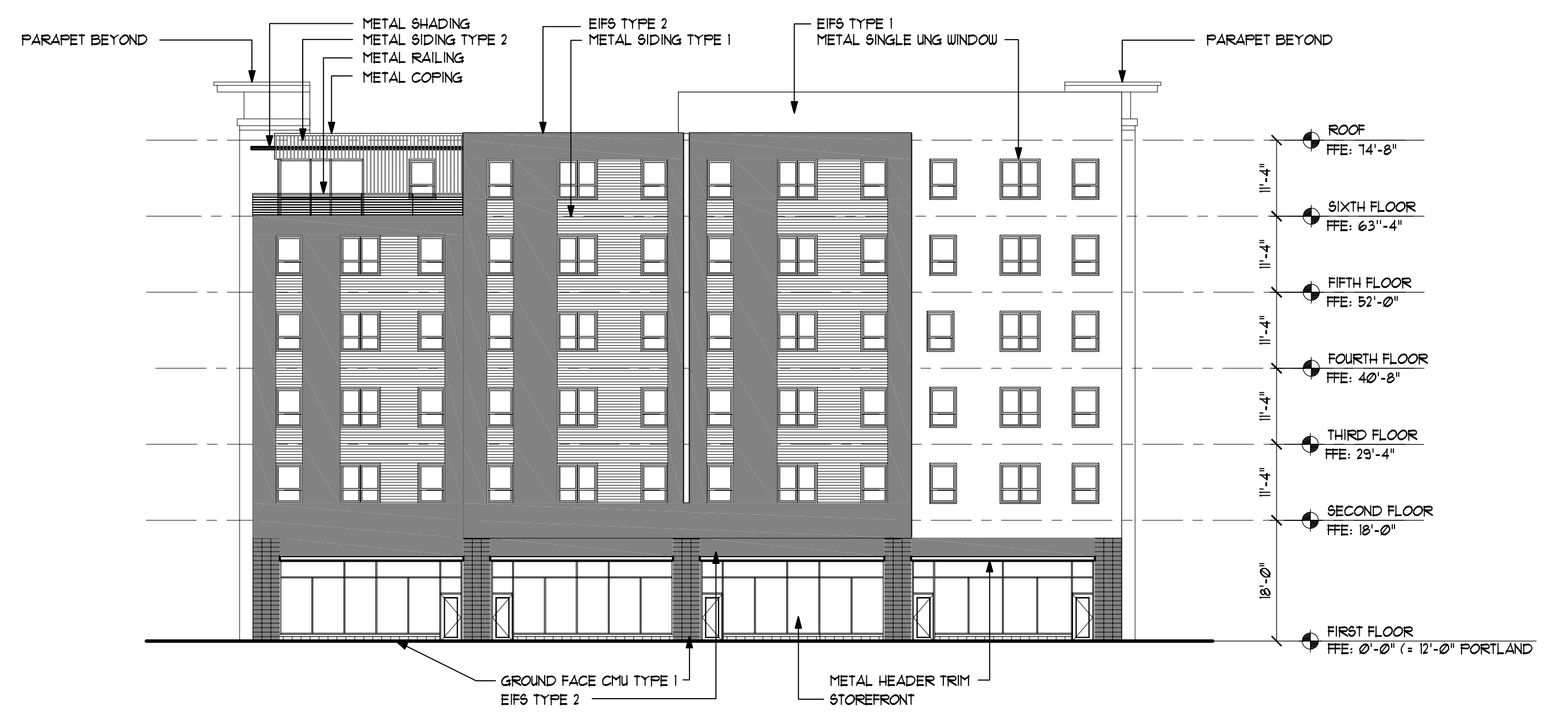

EAST ELEVATION - CHESTNUT STREET

1/16"=1'-0"

THE FEDERATED COMPANIES

Midtown Portland
Building 3
Portland, Maine

16 March 2015

THA ARCHITECTS, LLC
ARCHITECTURE ▪ PLANNING ▪ CONSULTING ▪ INTERIOR DESIGN
105 WILLOW BROOK AVENUE ▪ STRATHAM, NH 03885
Tel: (603) 770-2491 ▪ Fax: (603) 773-0238 ▪ WWW.THAARC.COM
© 2015 THA Architects LLC