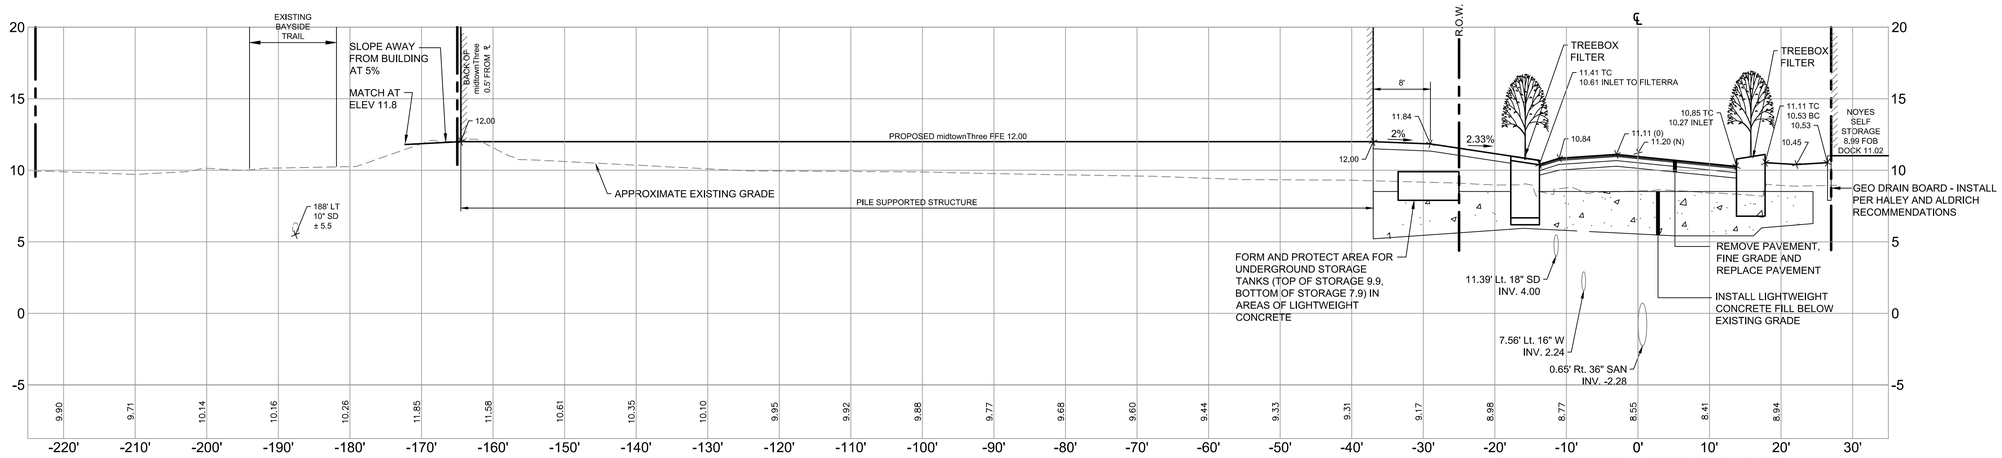

CROSS SECTION AT STATION 7+00

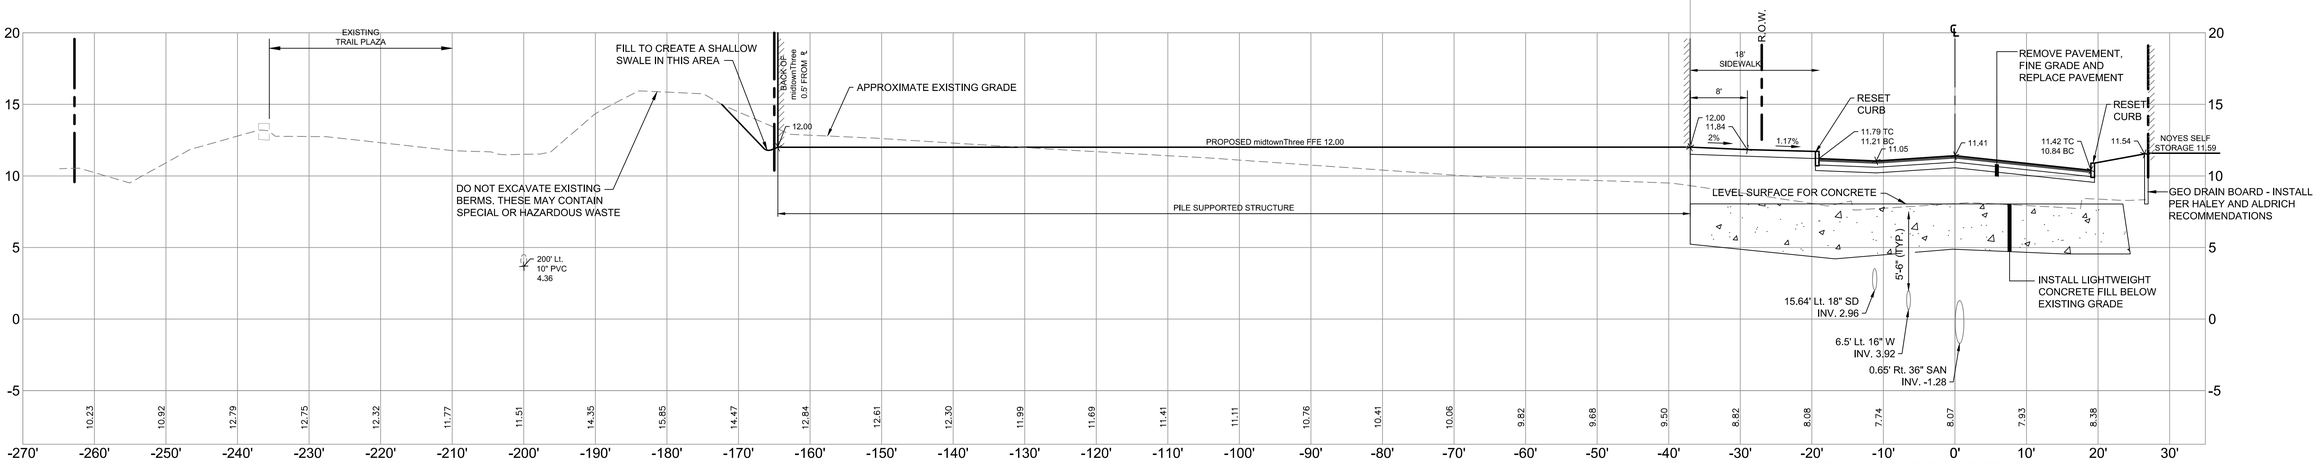

CROSS SECTION AT STATION 4+00

PRELIMINARY - NOT FOR CONSTRUCTION

REV	DATE	DESCRIPTION
1	11.14.14	FINAL LEVEL III SUBMISSION TO CITY OF PORTLAND

REVISIONS

STATE OF MAINE — WILLIAM R. MOORE — 13547 — LICENSED — PROFESSIONAL ENGINEER — 11/14/14

P.E. WILLIAM R. MOORE
LIC. # 13547

PROJECT: midtown
PORTLAND, MAINE

SHEET TITLE: SOMERSET STREET CROSS SECTIONS

CLIENT: THE FEDERATED COMPANIES

FST 100 YEARS
FAY, SPOFFORD & THORNDIKE
ENGINEERS · PLANNERS · SCIENTISTS
778 MAIN ST, SUITE 8, SOUTH PORTLAND, ME 04106
FORMERLY DELUCA-HOFFMAN ASSOCIATES

DRAWN:	KEW	DATE:	OCTOBER 2014
DESIGNED:	WGH/BEK	SCALE:	1"=10' H,1"=5' V
CHECKED:	WGH/SRB	JOB NO.	SP-M037B
FILE NAME:	3062-SECTIONS		
SHEET	C-10.0		

R:\3062B - Midtown Amended - Portland, ME\Cadd\Permit Set\dwg\3062-SECTIONS.dwg anthon_l 11/13/2014 4:55 PM