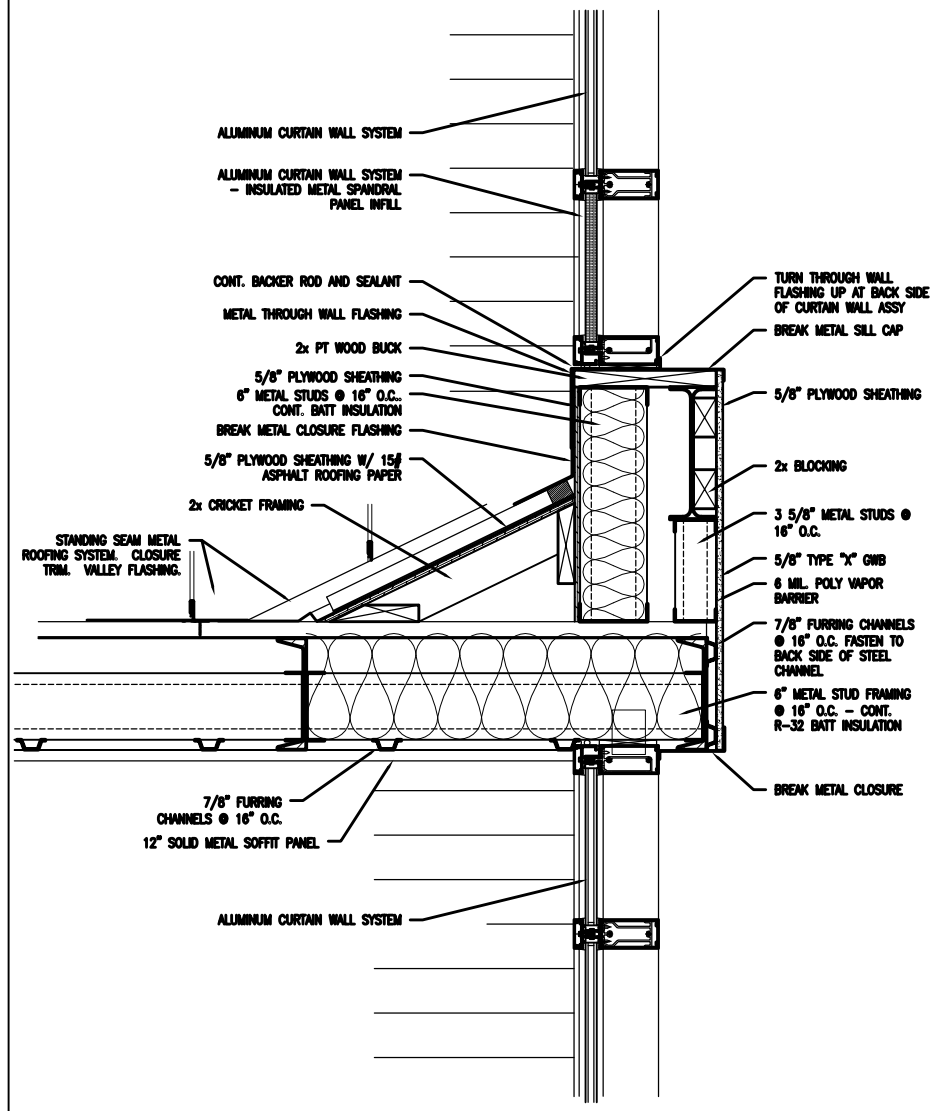

4 DETAIL @ CRICKET FRAMING — SCALE: 1 1/2" = 1'-0"
REFERENCED FROM:

2 ** — SCALE: 1 1/2" = 1'-0"
REFERENCED FROM:

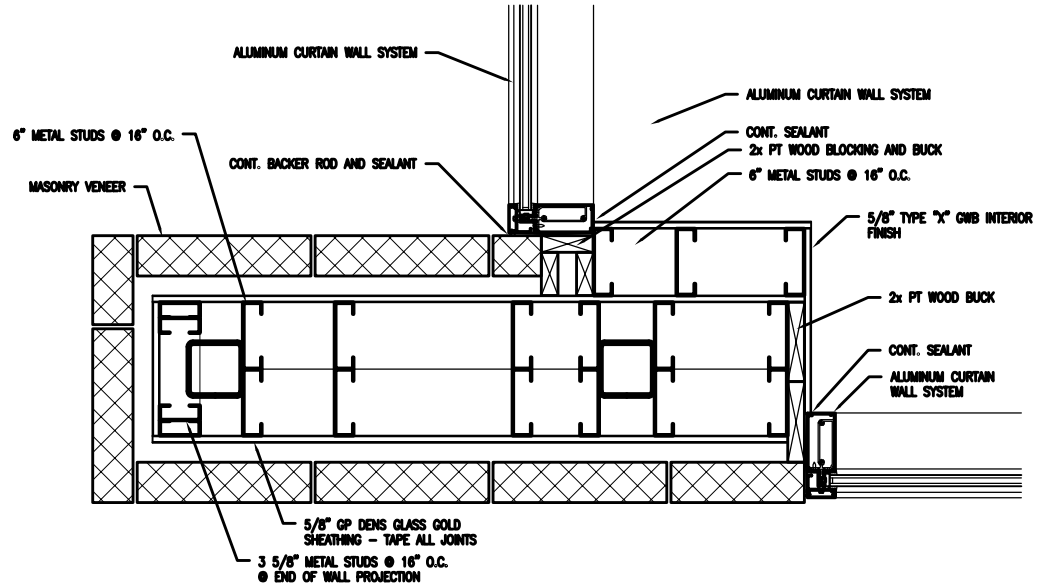

3 PLAN DETAIL @ ENTRY — SCALE: 1 1/2" = 1'-0"
REFERENCED FROM:

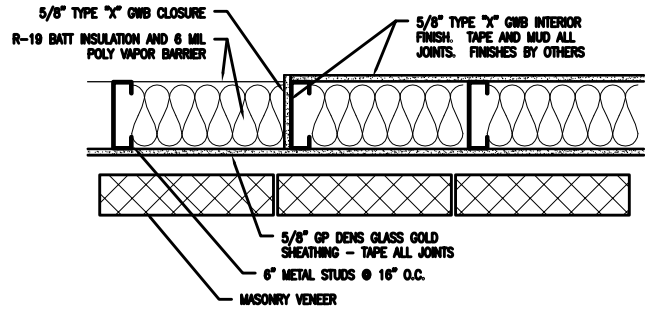

6 1-HOUR FIRE RATED EXTERIOR WALL TERMINATION DETAIL — SCALE: 1 1/2" = 1'-0"
REFERENCED FROM:

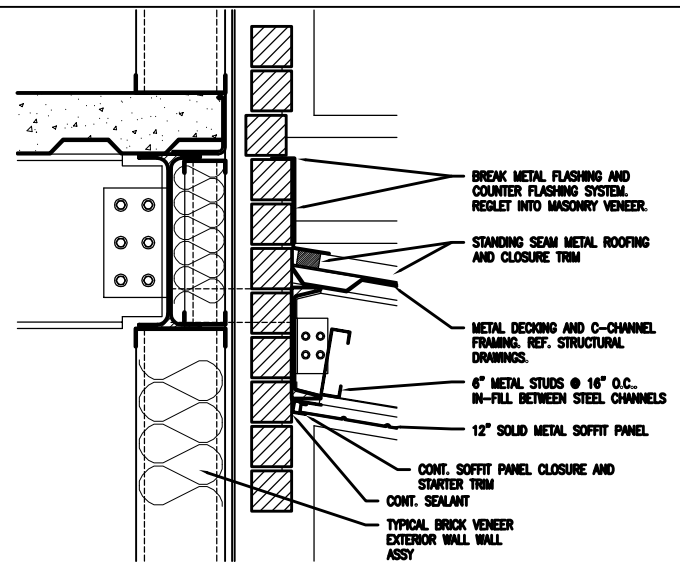

8 CANOPY ROOF CONNECTION DETAIL — SCALE: 1 1/2" = 1'-0"
REFERENCED FROM:

5 ** — SCALE:
REFERENCED FROM:

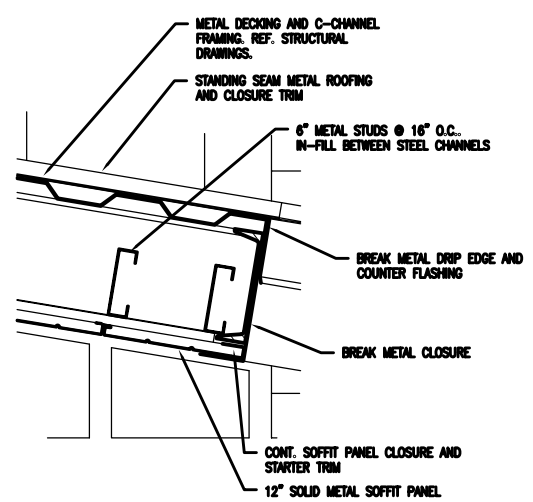

9 CANOPY EDGE DETAIL — SCALE: 1 1/2" = 1'-0"
REFERENCED FROM:

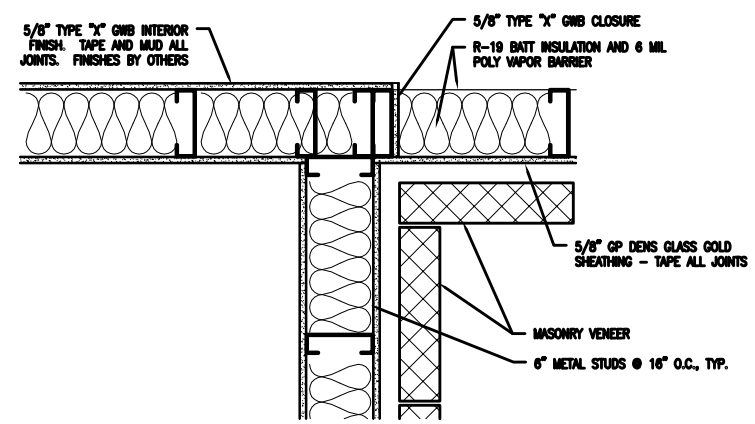

10 1-HOUR FIRE RATED EXTERIOR WALL TERMINATION DETAIL — SCALE: 1 1/2" = 1'-0"
REFERENCED FROM:

CWS Architects
454 Cumberland Avenue
Portland, ME 04101
Phone: (207) 774-4441
Fax: (207) 774-4016
www.CWSarch.com

MULTI-TENANT OFFICE BUILDING
155 MARGINAL WAY
PORTLAND, MAINE
04101

Owner:
FIVE LIVER COMPANY
5 MILK STREET
PORTLAND, MAINE
04112
207-772-6404

REVISIONS

Description:	Date:

Drawing Title:
MISC. DETAILS

Scale: AS NOTED
Date: Progress 6/21/04
CWS Proj. No.: 0412S.ML

Drawing Number:
A7.3

ISSUED FOR PERMITTING