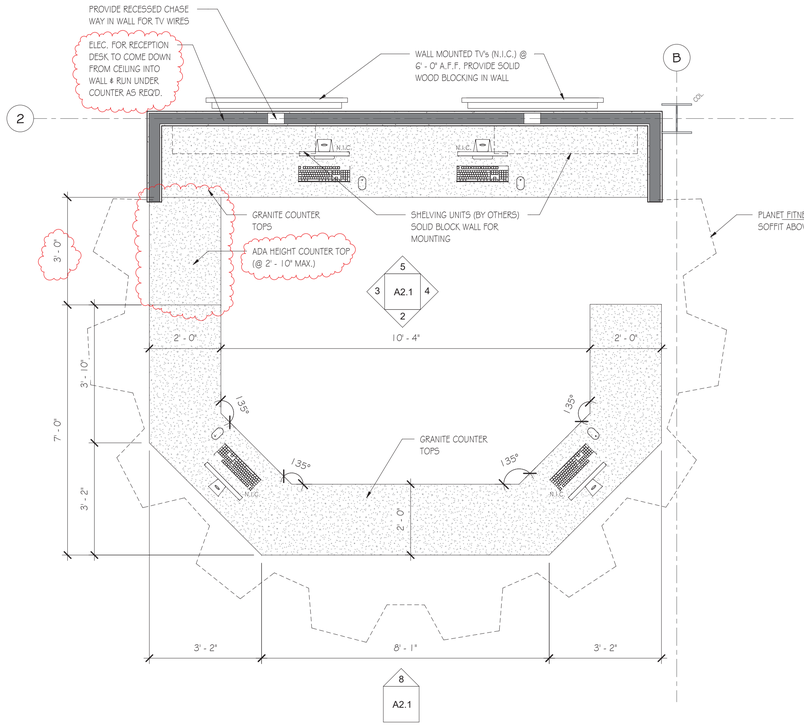

1 RECEPTION DESK ENLARGED FLOOR PLAN
1/2" = 1'-0"

NOTE:
1) PROVIDE SOLID WOOD BLOCKING IN WALL BEHIND RECEPTION DESK FOR MOUNTING SHELVES & FLAT SCREEN TV's
2) COMPUTERS @ RECEPTION DESK N.I.C. @ SHALL BE PROVIDED & INSTALLED BY OTHERS

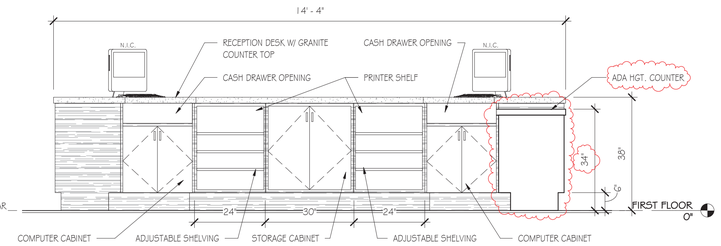

2 RECEPTION DESK FRONT SIDE ELEVATION
1/2" = 1'-0"

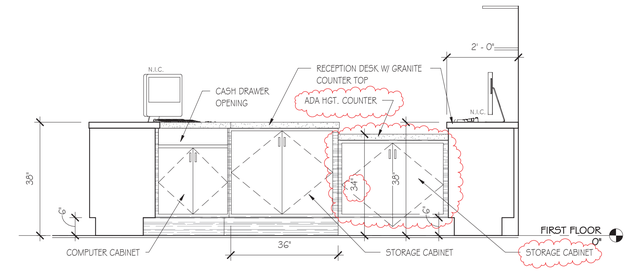

3 RECEPTION DESK LEFT SIDE ELEVATION
1/2" = 1'-0"

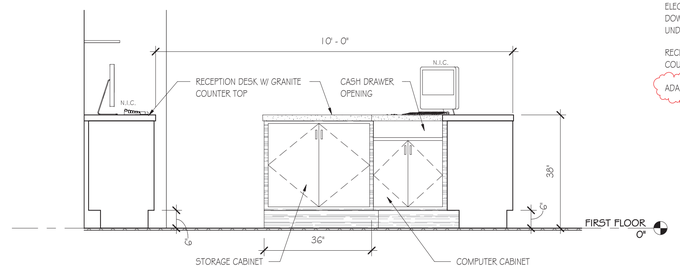

4 RECEPTION DESK RIGHT SIDE ELEVATION
1/2" = 1'-0"

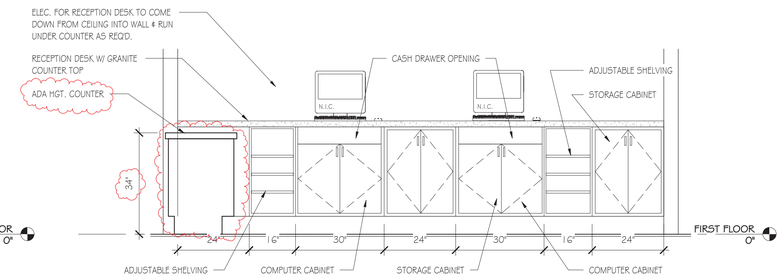

5 RECEPTION DESK BACK WALL ELEVATION
1/2" = 1'-0"

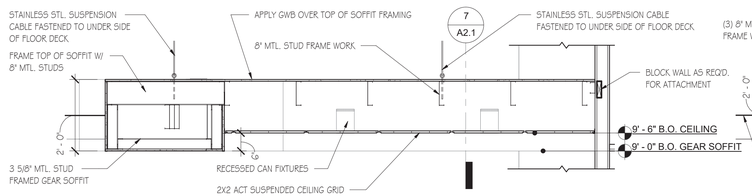

6 SECTION DETAIL THRU GEAR SOFFIT @ WALL
1/2" = 1'-0"

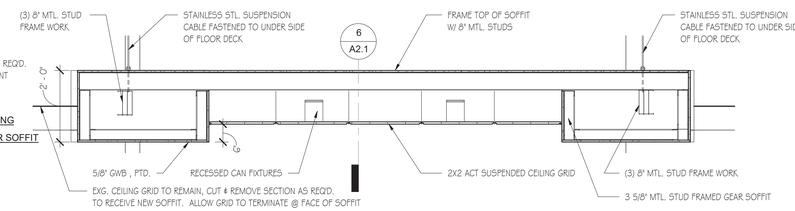

7 SECTION THRU GEAR SOFFIT
1/2" = 1'-0"

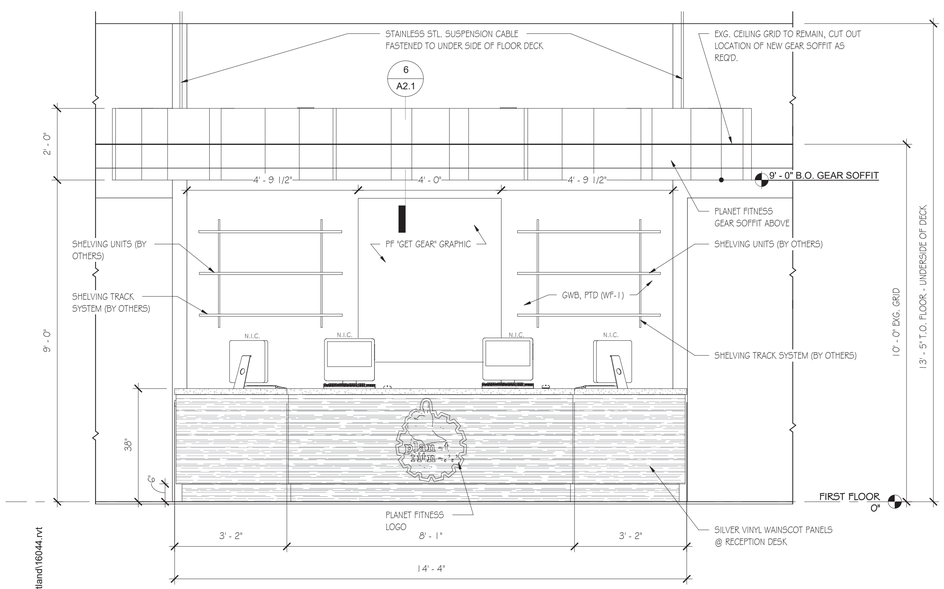

8 RECEPTION DESK FRONT ELEVATION
1/2" = 1'-0"

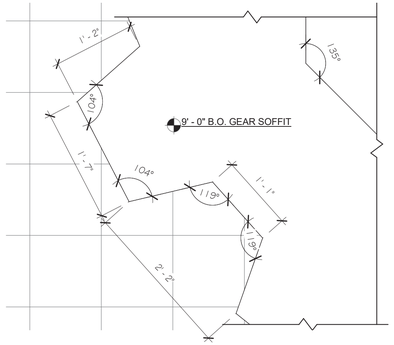

9 GEAR SOFFIT DIMENSION DETAIL
1" = 1'-0"

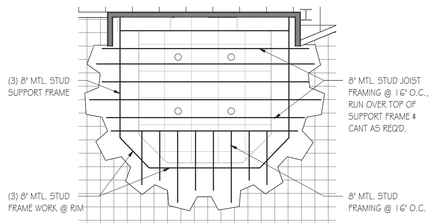

10 GEAR SOFFIT FRAMING PLAN
3/16" = 1'-0"

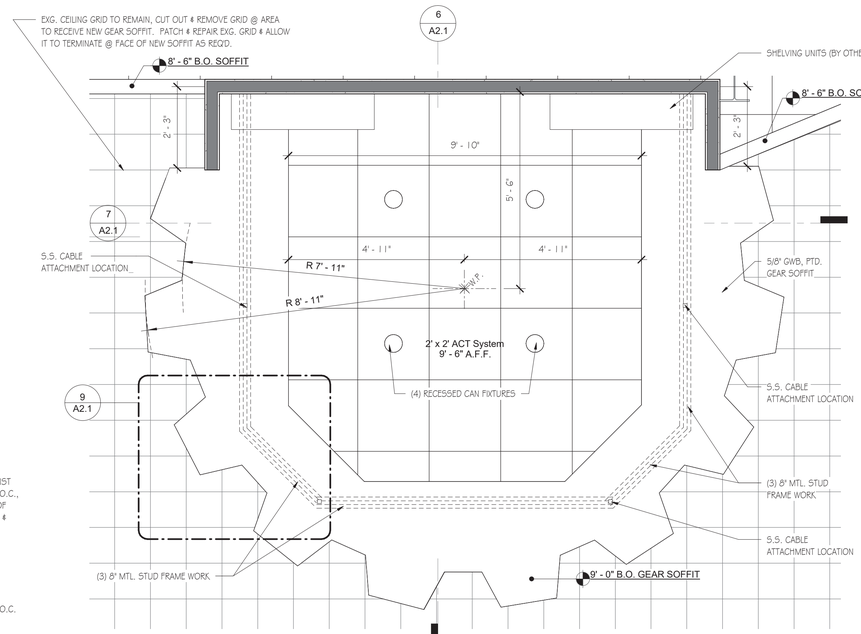

11 GEAR SOFFIT REFLECTED CEILING PLAN
1/2" = 1'-0"

TW DESIGNS LLC
P.O. BOX 69 STRAFFORD, NH 03884
P: 603.664.2181 | F: 603.664.9508

DESIGN | BUILD Architectural Document Set -
Prepared For Exclusive Use By :

WHITCHER BUILDERS

No.	Description	Date
A	Landlord Response	05.24.17

Revision Schedule

Project Info:

Planet Fitness Portland

145 Marginal Way
Portland, ME

Sheet Status:

Latest Release:	05.24.17 - Rev_A
Issued For:	For Construction
Org. Issue Date:	April 12th, 2017
JOB NO:	
DRAFTED:	MLN
CHECKED:	JMT
SCALE:	As indicated

Sheet Title:

Reception Desk & Gear Soffit Plans, Sections & Details

Sheet Number:

A2.1

T:\3 Projects\16044-PF-Portland\16044.rvt

6/27/2017 1:32:07 PM