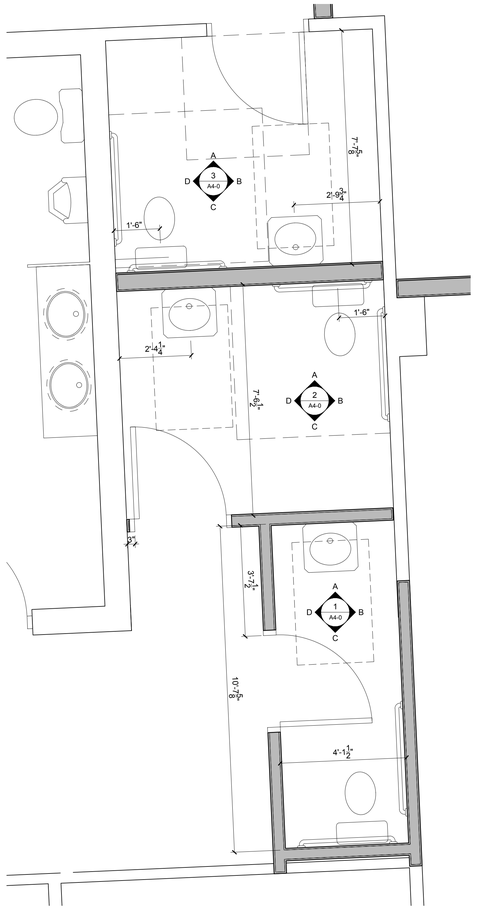

2 ENLARGED BATHROOM PLANS
1/2" = 1'-0"

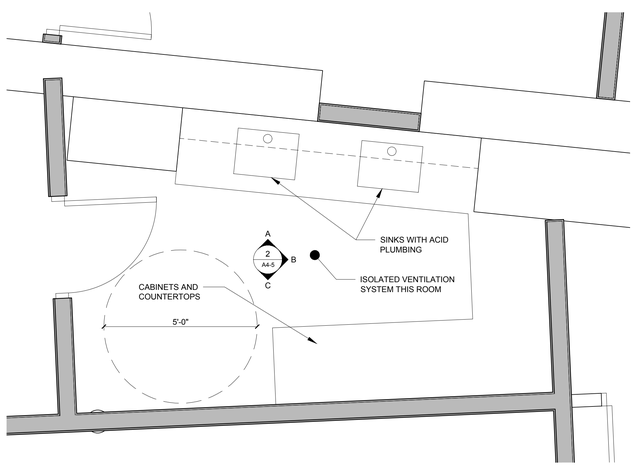

3 DARK ROOM PLAN
1/2" = 1'-0"

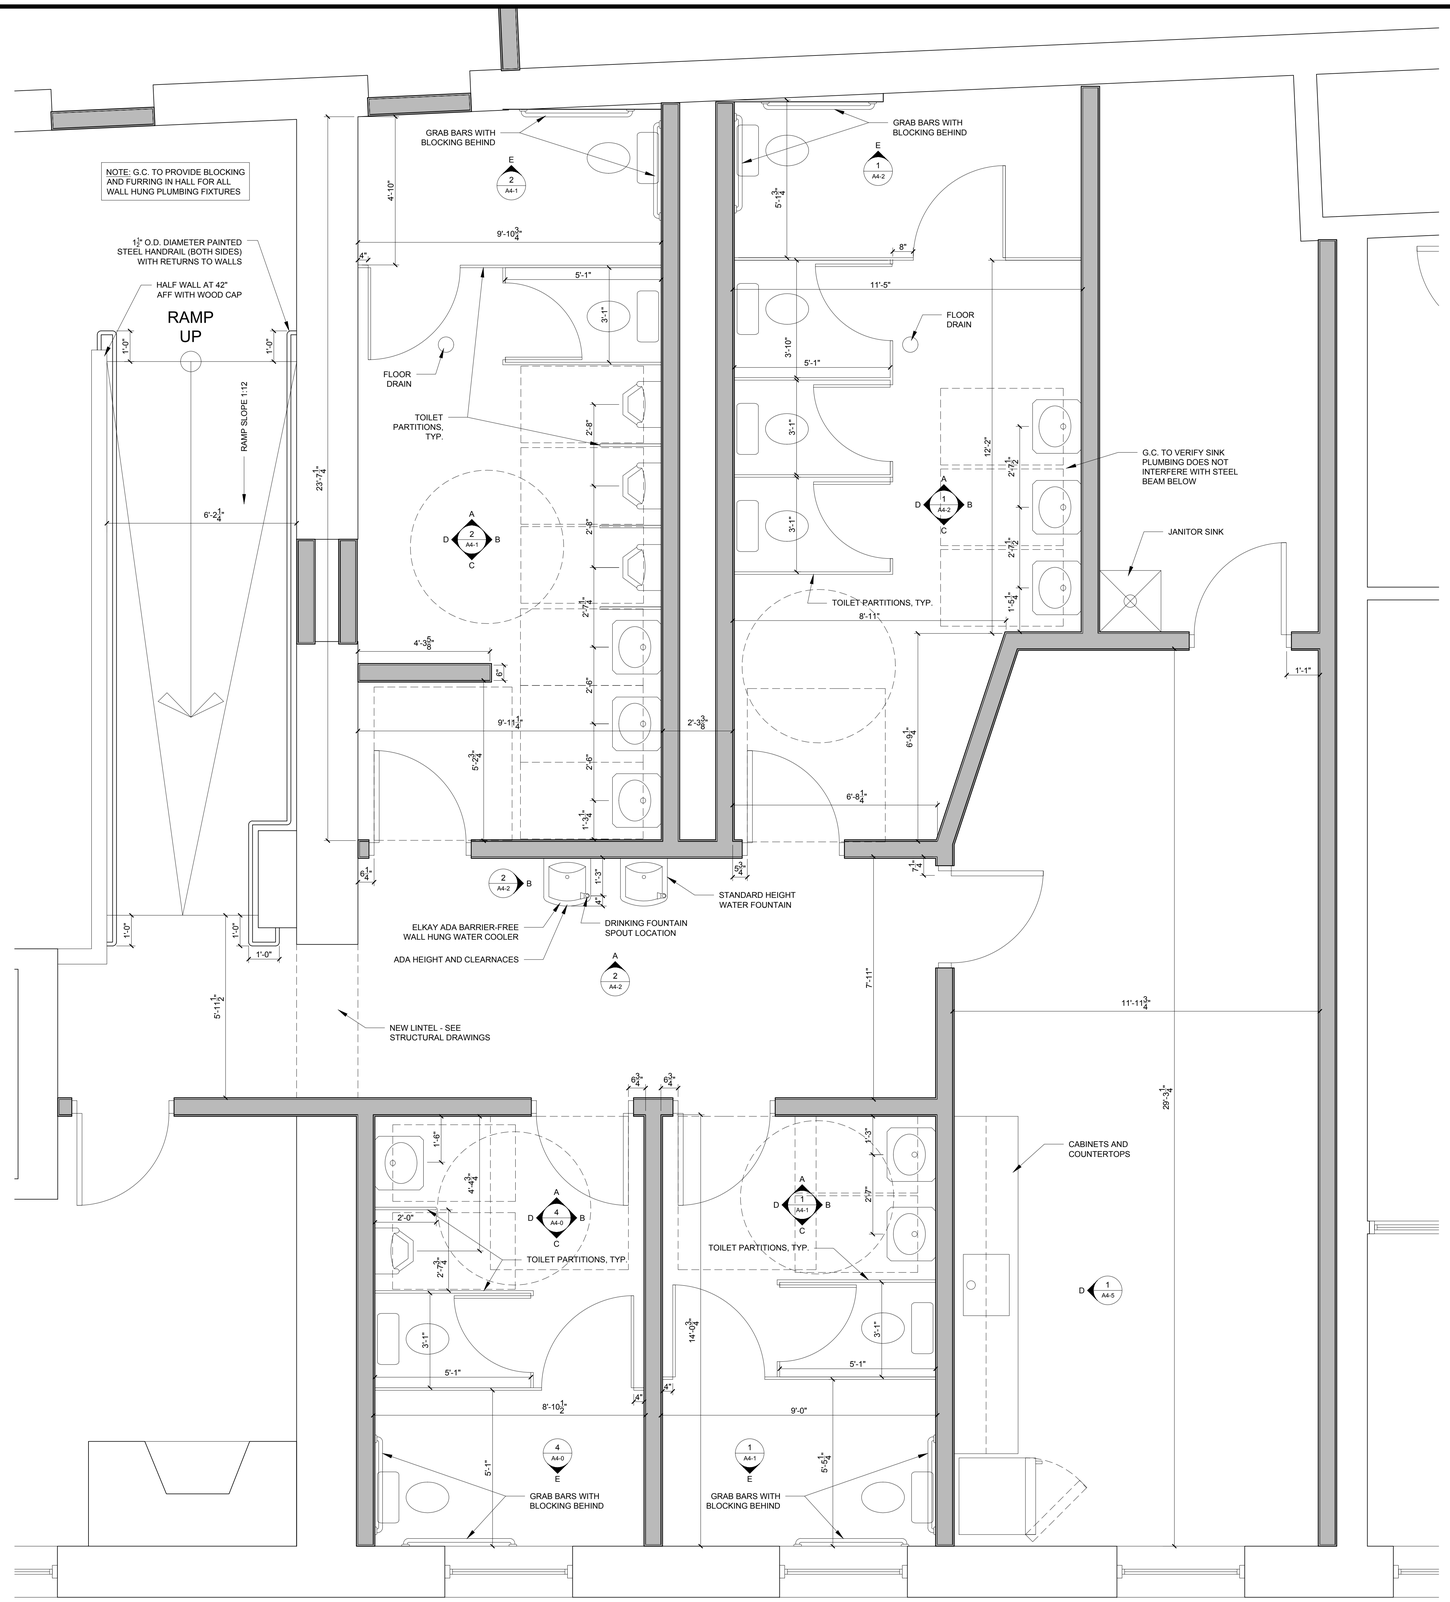

1 ENLARGED BATHROOM PLANS
1/2" = 1'-0"

REGISTERED ARCHITECT
RYAN J. SENATORE
No. 3335
STATE OF MAINE

© 2017 RYAN SENATORE ARCHITECTURE

BAXTER ACADEMY

INTERIOR FIT-UP

185 LANCASTER STREET, PORTLAND, MAINE

RSA
RYAN SENATORE
ARCHITECTURE
565 CONGRESS STREET
PORTLAND, MAINE 04101
207-650-6414
senatorearchitecture.com

CONSULTANTS:

REVISIONS:

DATE:	31 JANUARY 2017
PROJECT No.	1648
DRAWN BY:	RRT, RJS
CHECKED BY:	RJS
SCALE:	AS NOTED

SHEET TITLE:
ENLARGED PLANS

A1-6