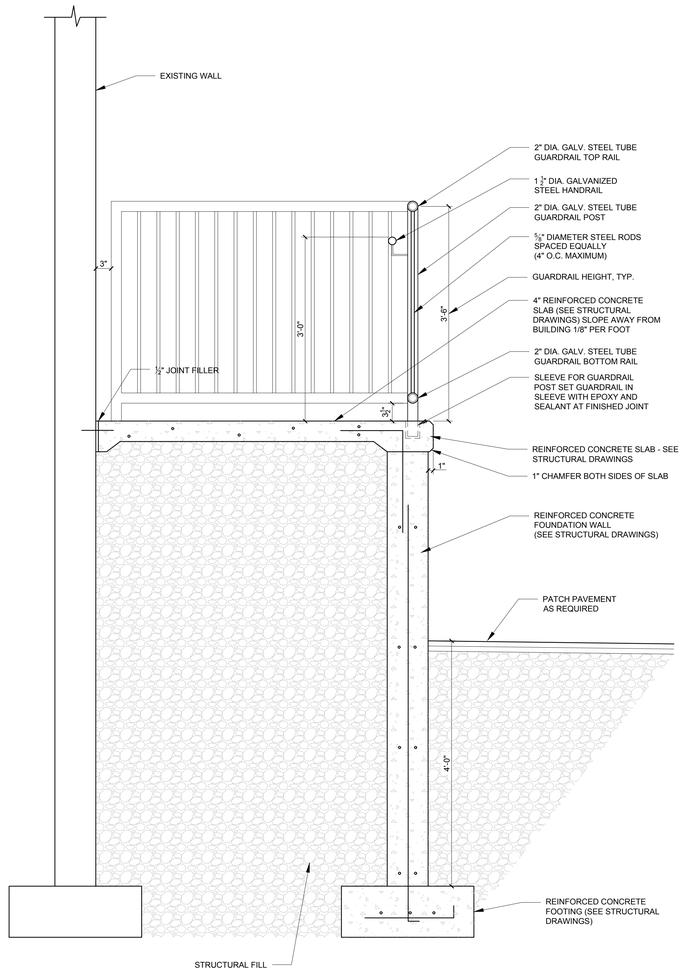

2 SECTION DETAL THROUGH EXTERIOR STAIR
1" = 1'-0"

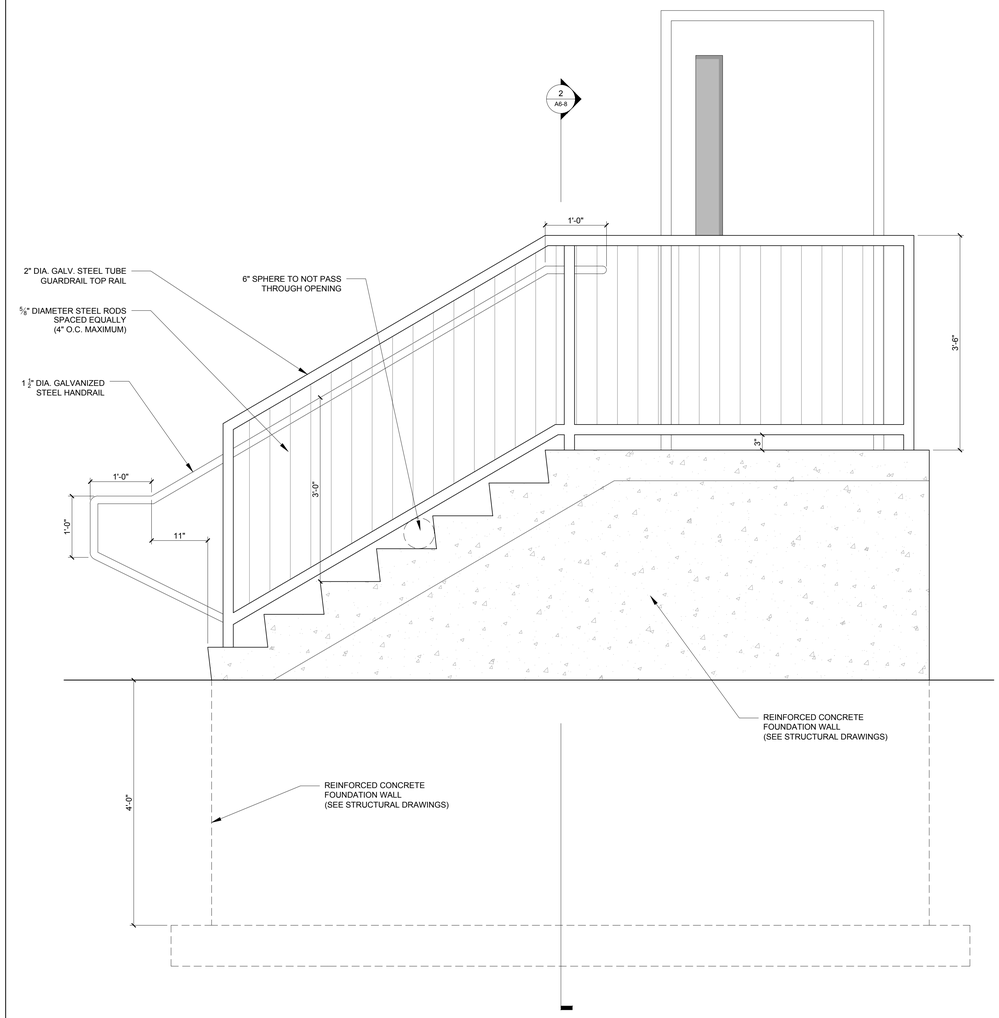

1 ELEVATION OF TYPICAL EXTERIOR STAIR
1" = 1'-0"

REGISTERED ARCHITECT
RYAN J. SENATORE
No. 3355
STATE OF MAINE

© 2017 RYAN SENATORE ARCHITECTURE

BAXTER ACADEMY

INTERIOR FIT-UP

185 LANCASTER STREET, PORTLAND, MAINE

RSA
RYAN SENATORE
ARCHITECTURE
560 CONGRESS STREET
PORTLAND, MAINE 04101
207-650-6414
senatorearchitecture.com

CONSULTANTS:

REVISIONS:

DATE:	31 JANUARY 2017
PROJECT No.	1648
DRAWN BY:	RRT, RJS
CHECKED BY:	RJS
SCALE:	AS NOTED

SHEET TITLE:
STAIR DETAILS

A6-8