BAXTER ACADEMY
185 LANCASTER STREET

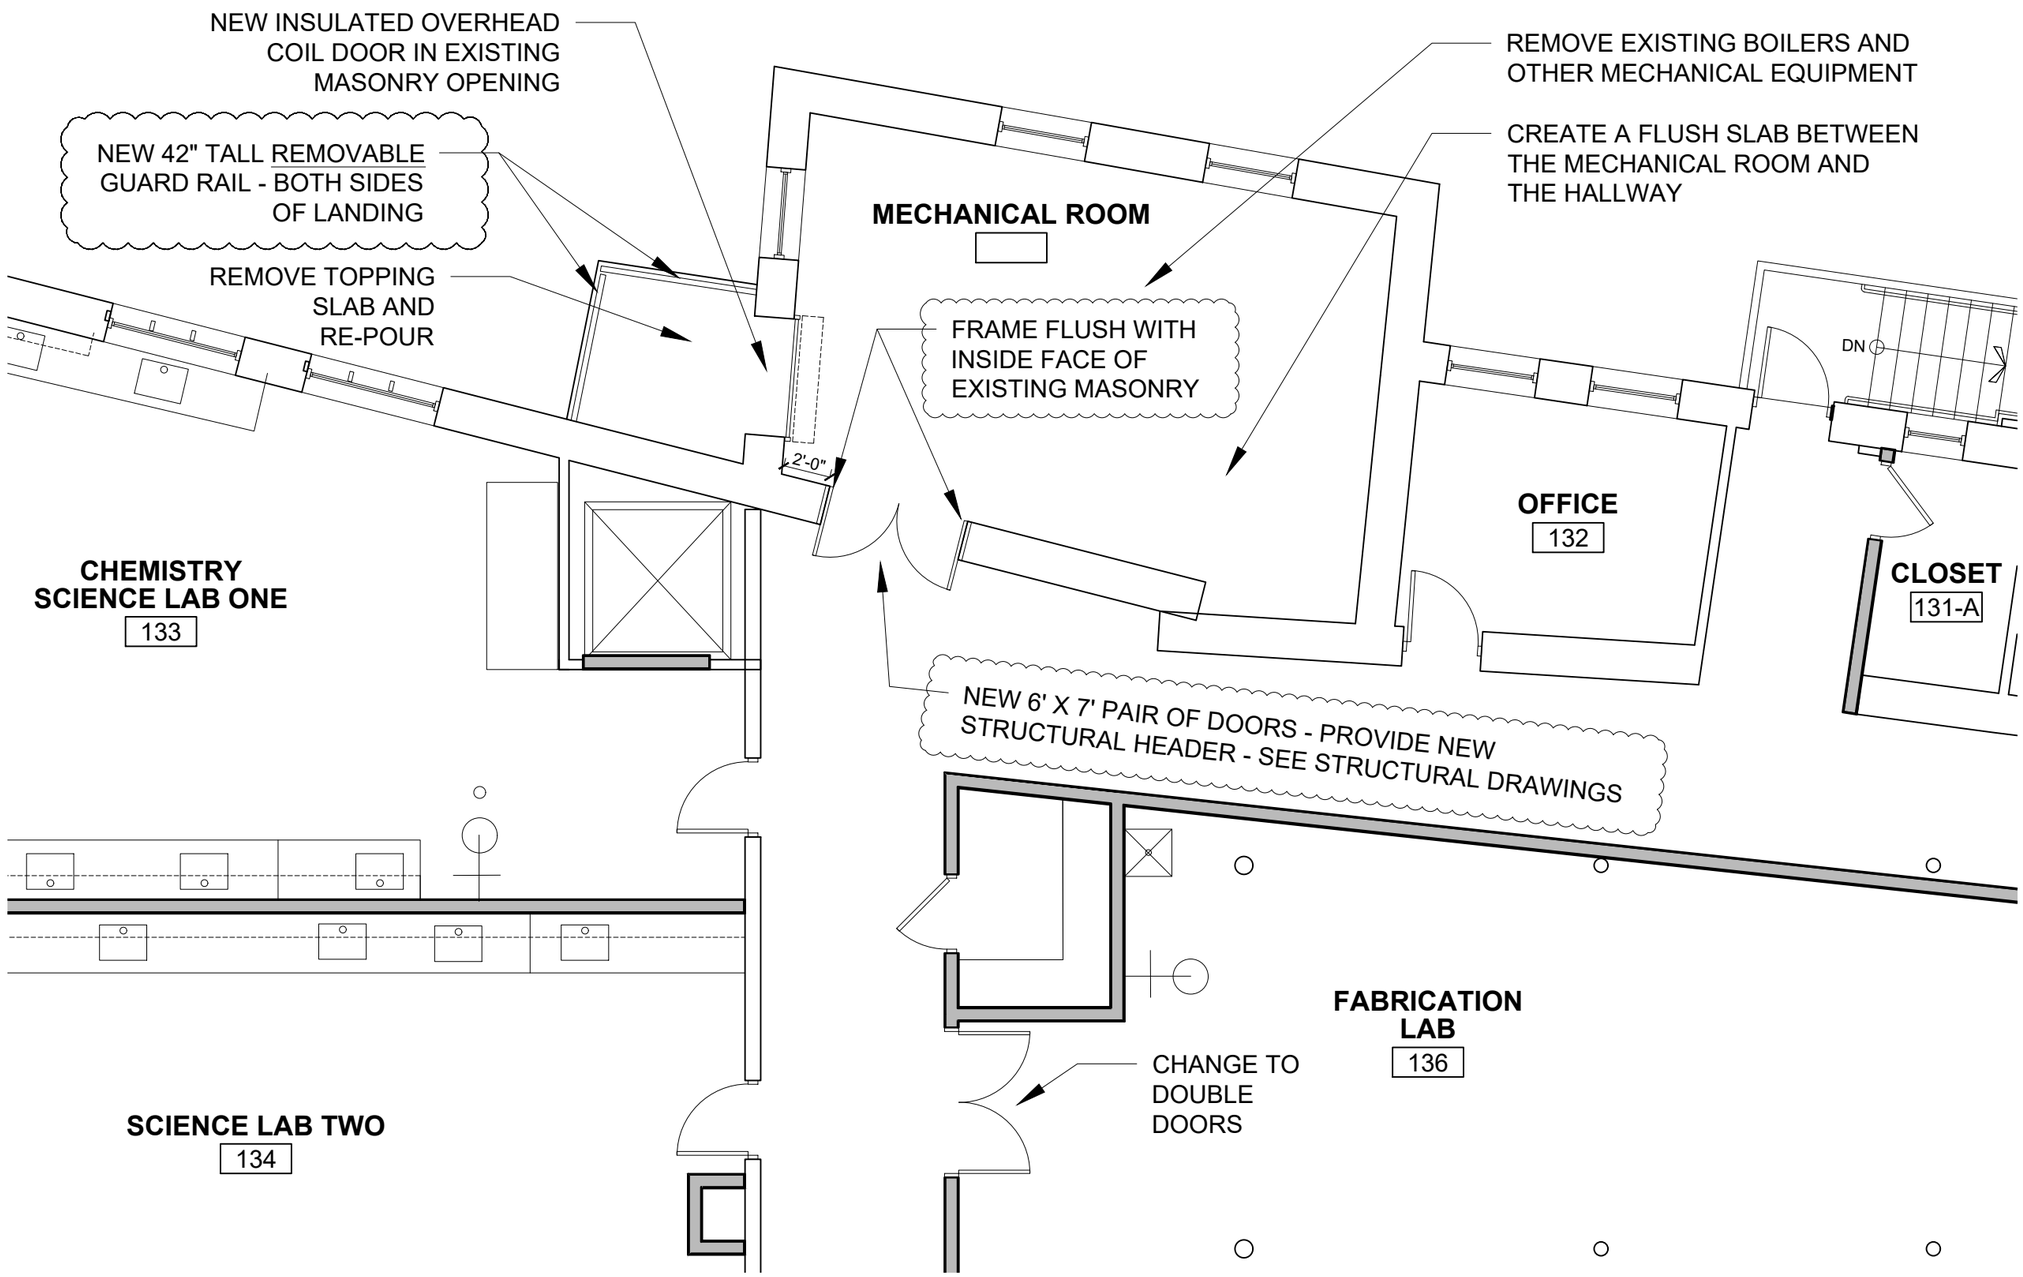

1 LOADING DOCK REVISION
NTS

RSA

REVISION #2:	10-26-17
DATE:	07-27-17
SHEET TITLE:	LOADING DOCK

ASK-33