#1

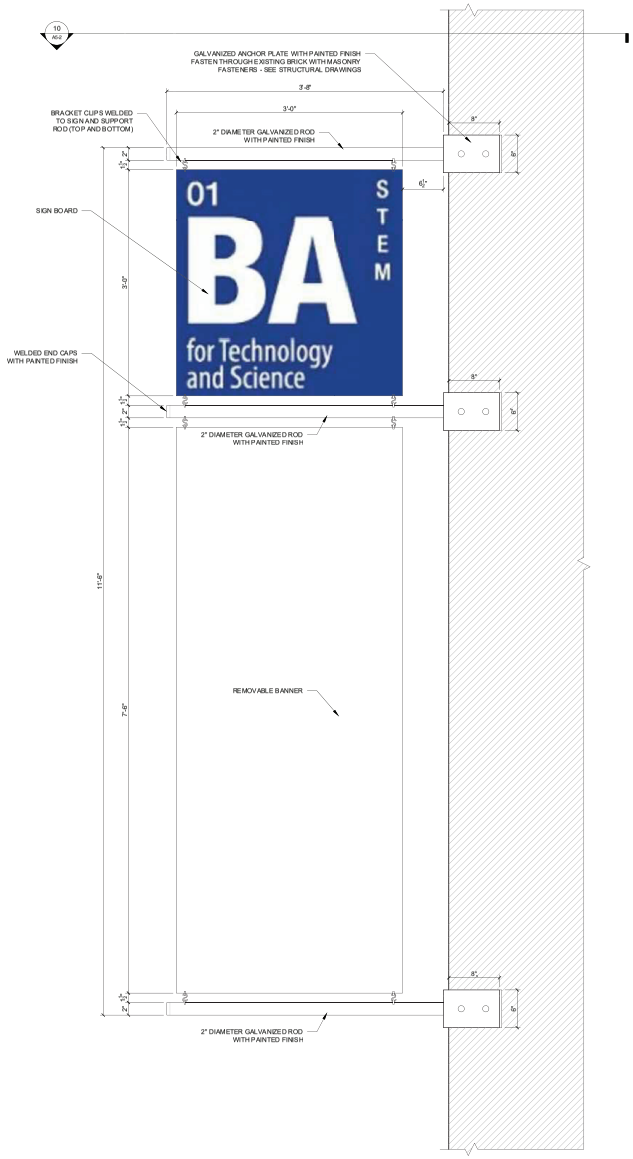

9 ELEVATION AT "BAXTER" SIGN ON CORNER OF BUILDING
1 1/2" = 1'-0"

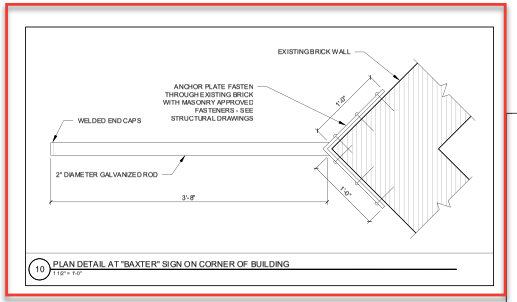

10 PLAN DETAIL AT "BAXTER" SIGN ON CORNER OF BUILDING
1 1/2" = 1'-0"

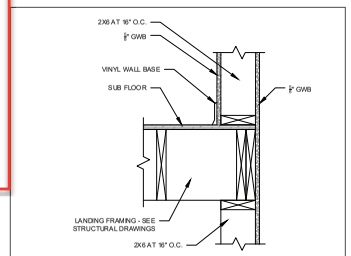

4 SECTION DETAIL AT STAIR LANDING
1 1/2" = 1'-0"

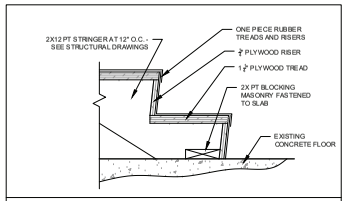

3 SECTION DETAIL AT BOTTOM STAIR TREAD AT CONCRETE FLOOR
1 1/2" = 1'-0"

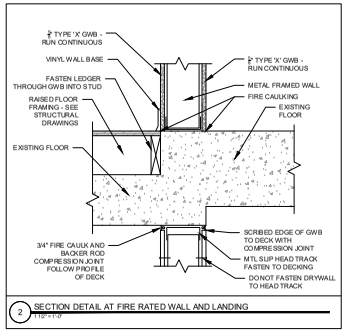

2 SECTION DETAIL AT FIRE RATED WALL AND LANDING
1 1/2" = 1'-0"

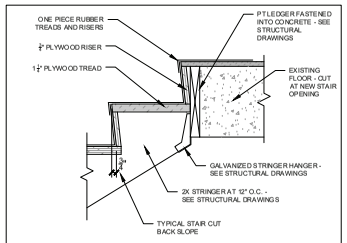

1 SECTION DETAIL AT TOP OF STAIR TREAD AND LANDING
1 1/2" = 1'-0"

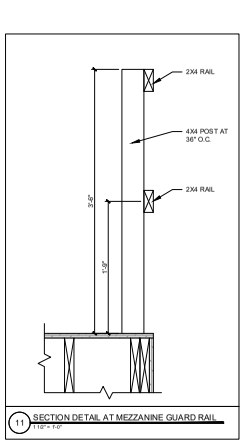

11 SECTION DETAIL AT MEZZANINE GUARD RAIL
1 1/2" = 1'-0"

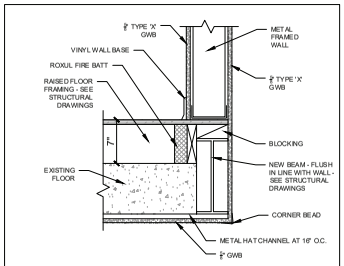

6 SECTION DETAIL AT BUILT UP FLOOR OVER STAIR
1 1/2" = 1'-0"

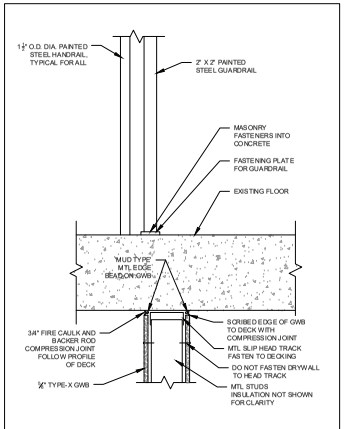

5 SECTION DETAIL AT TOP STAIR LANDING AND FLOOR TRANSITION
1 1/2" = 1'-0"

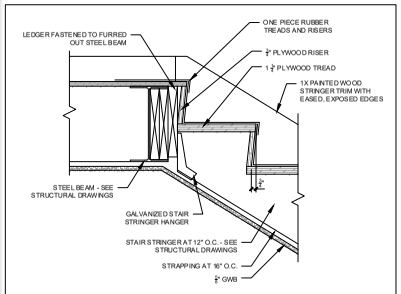

8 SECTION DETAIL AT TOP STAIR LANDING AND STEEL FRAMING
1 1/2" = 1'-0"

REGISTERED ARCHITECT
RYAN J. SENATORE
No. 3327
STATE OF MAINE
© 2017 RYAN SENATORE ARCHITECTURE

BAXTER ACADEMY
INTERIOR FIT-UP
185 LANCASTER STREET, PORTLAND, MAINE

RSA
RYAN SENATORE ARCHITECTURE
565 CONGRESS STREET
PORTLAND, MAINE 04101
207-650-6416
senatorearchitecture.com

CONSULTANTS:
STRUCTURAL:
BECKER STRUCTURAL
7 5 YORK ST. #3
Portland, ME 04101
207-879-1838

REVISIONS:

DATE: 24 MARCH 2017
PROJECT No. 1648
DRAWN BY: RRT, RJS
CHECKED BY: RJS
SCALE: AS NOTED

SHEET TITLE:
DETAILS

A5-2