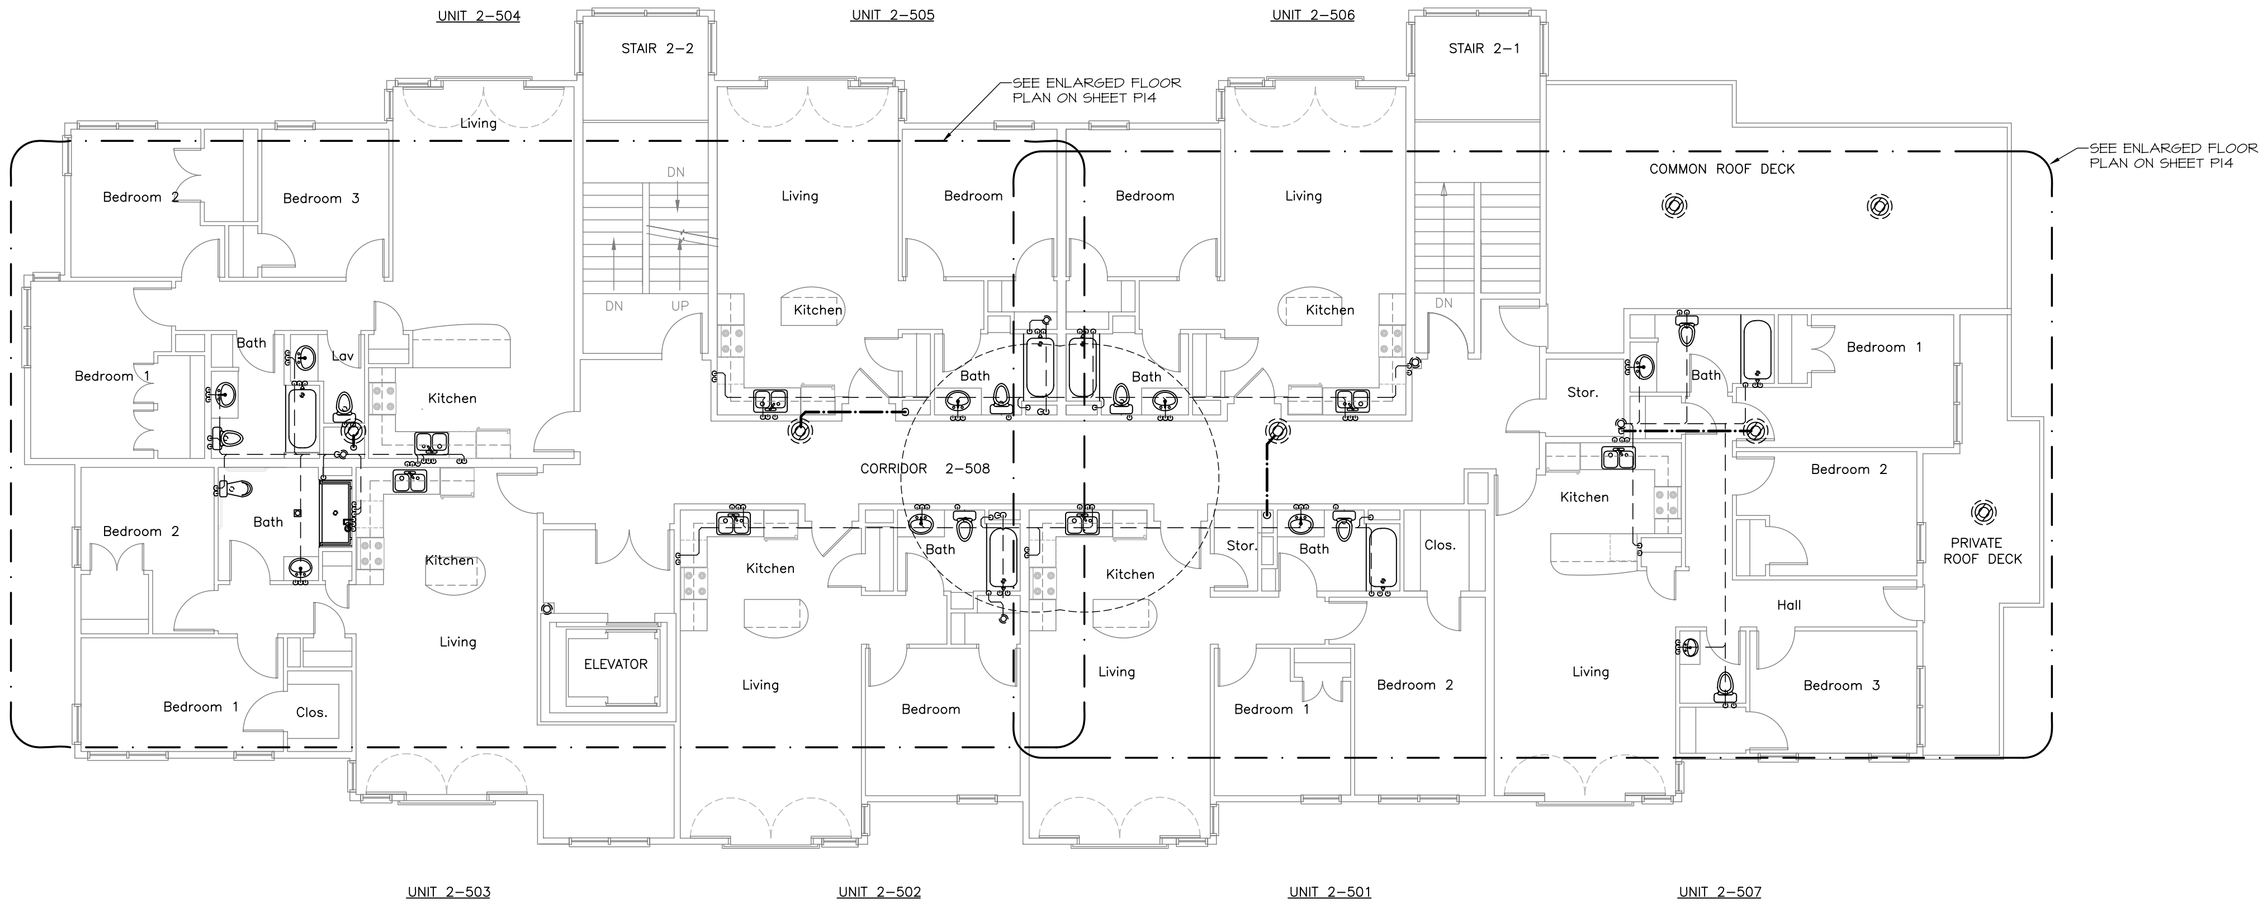

FIFTH FLOOR

1/8" = 1'-0"

0' 2' 4' 6' 8' 16' 24' 32'

MECHANICAL SYSTEMS ENGINEERS
ROYAL RIVER CENTER, UNIT #10
10 FOREST FALLS DRIVE
YARMOUTH, MAINE 04096
VOICE: (207) 846–1441
FAX: (207) 846–1443
mechsys1@maine.rr.com
© COPYRIGHT 2006

STATE OF MAINE
Kurt F. Magnusson
19257
REGISTERED PROFESSIONAL ENGINEER

Pearl Place Building 1 & 2

Portland Maine

Developer

Avesta Pearl Street One, L.P.

Architect
Winton Scott Architects

Landscape Architect
Carroll Associates

Civil Engineer
Gorrill - Palmer

Structural Engineer
Becker Engineering

Mechanical Engineer
Mechanical Systems Engineers

Lighting / Electrical Engineer
Bartlett Design

BUILDING 2

FIFTH FLOOR PLUMBING PLANS

P5

September 01, 2006

M.S.E. Proj. 0606

September 01, 2006 – 8:26 am
\\Mesfps1\projects\0606\Drawings\0606 P3–P5.dwg