


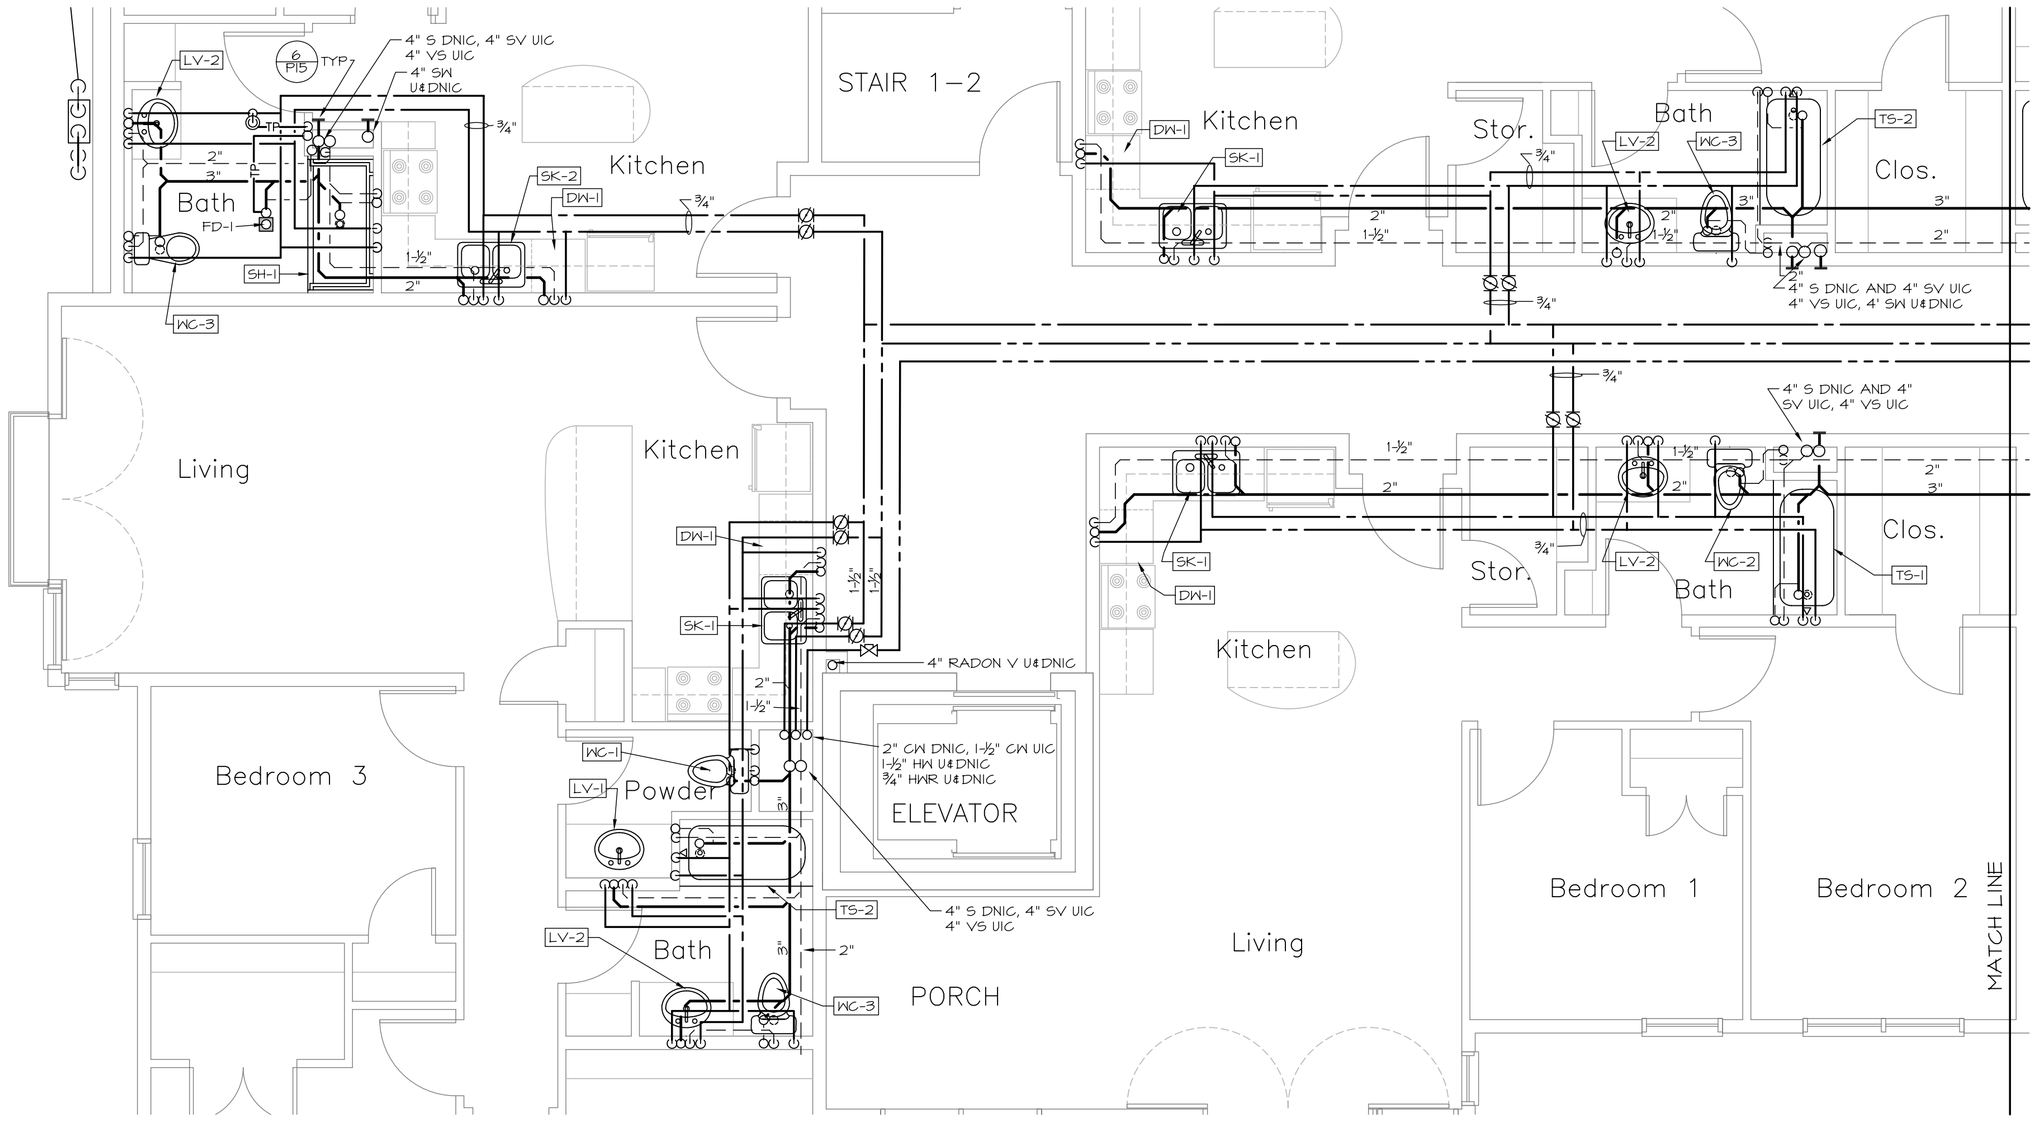


¼" = 1'-0"

0' 1' 2' 3' 4' 8' 12' 16'

MECHANICAL SYSTEMS ENGINEERS
ROYAL RIVER CENTER, UNIT #10
10 FOREST FALLS DRIVE
YARMOUTH, MAINE 04096
VOICE: (207) 846-1441
FAX: (207) 846-1443
mechsyst@maine.rr.com
© COPYRIGHT 2006

STATE OF MAINE
Kurt F. Magnusson
19257
REGISTERED PROFESSIONAL ENGINEER
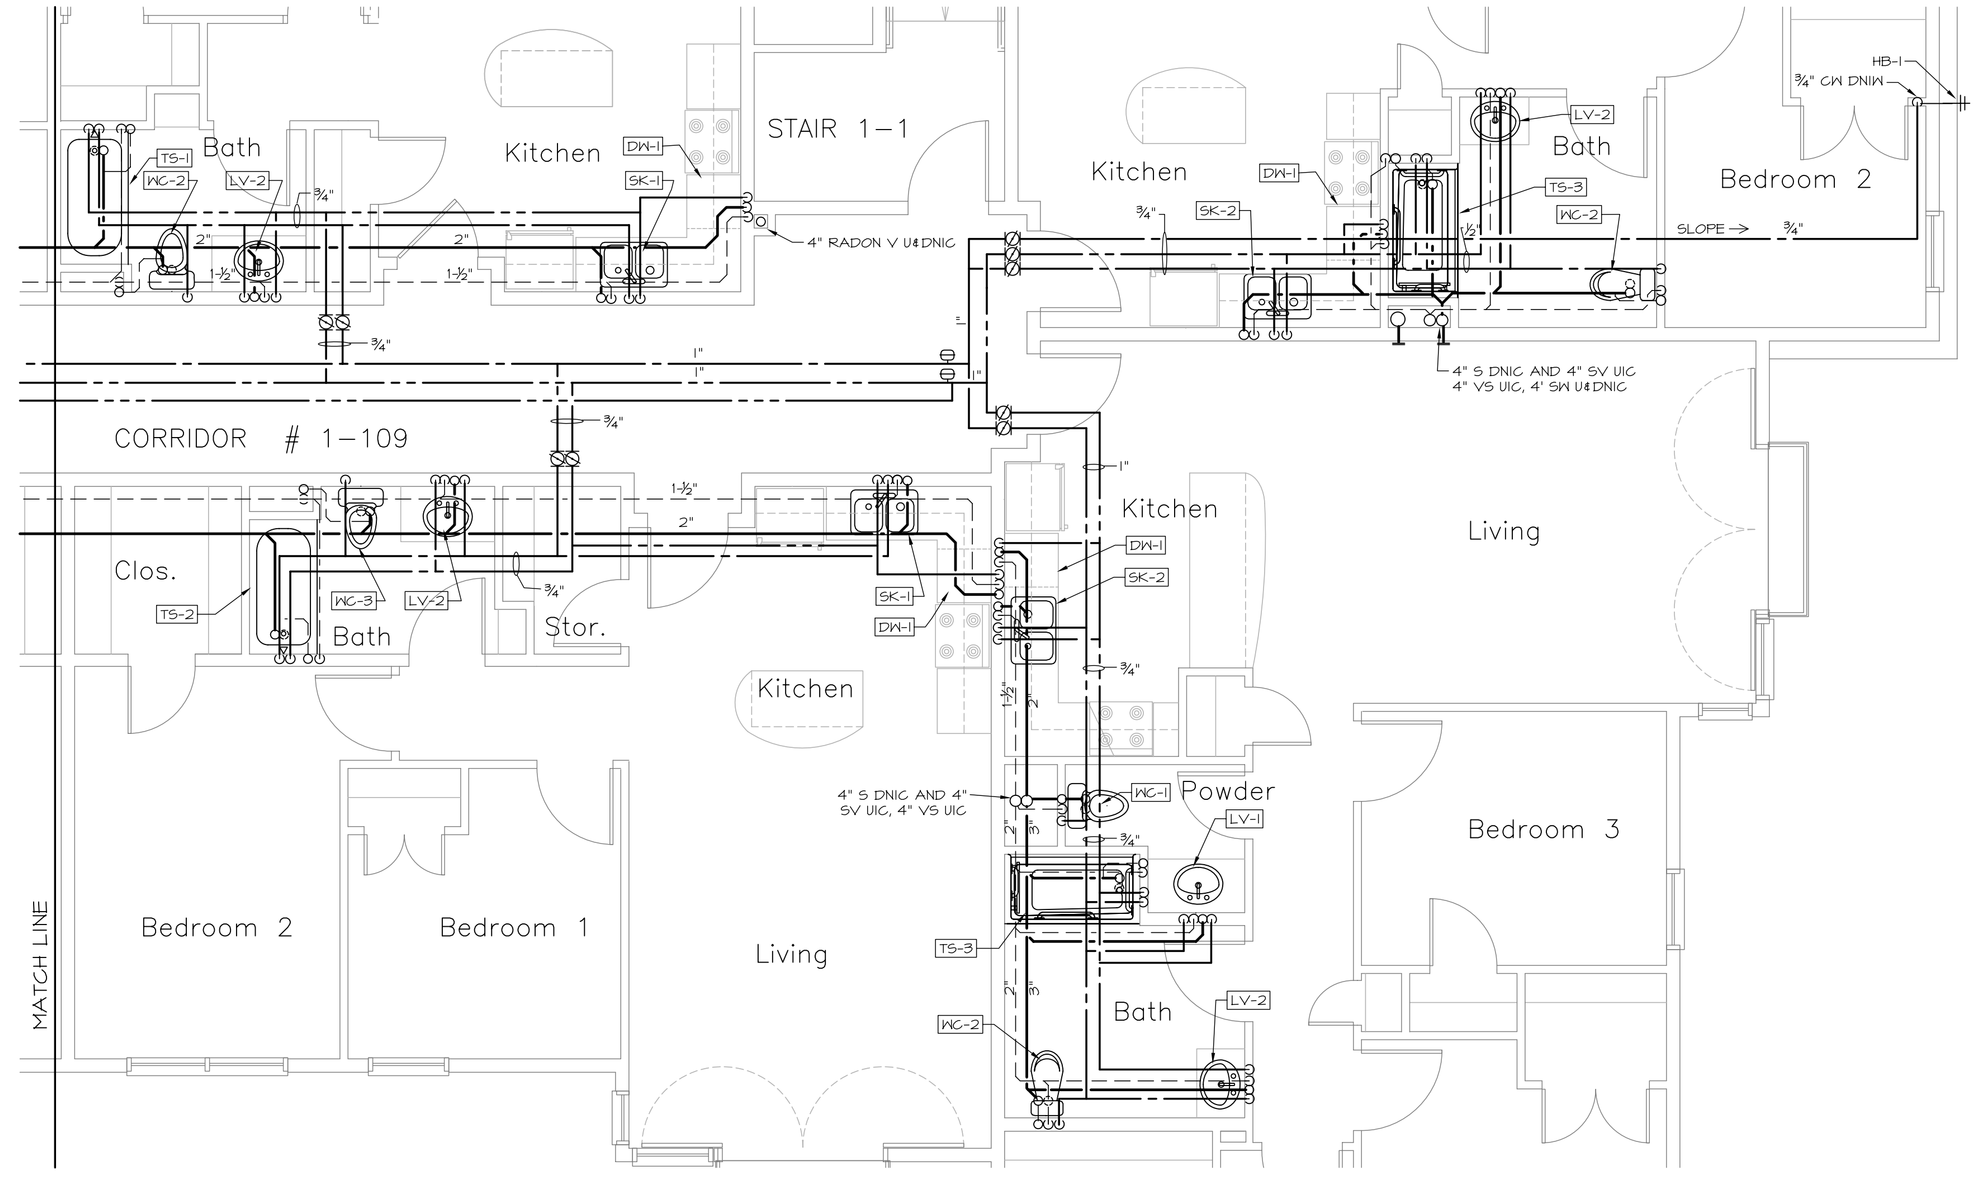
# Pearl Place
## Building 1 & 2
Portland Maine

**Developer**

**Avesta Pearl Street One, L.P.**

**Architect**
**Winton Scott Architects**

**Landscape Architect**
**Carroll Associates**

**Civil Engineer**
**Gorrill - Palmer**

**Structural Engineer**
**Becker Engineering**

**Mechanical Engineer**
**Mechanical Systems Engineers**

**Lighting / Electrical Engineer**
**Bartlett Design**

BUILDING 1

ENLARGED
FIRST FLOOR
PLUMBING PLANS

P7

September 01, 2006

M.S.E. Proj. 0606

September 01, 2006 – 8:25 am
\\Msefps1\projects\0606\Drawings\0606 P6-P9.dwg