AUTOMATIC LIGHTING CONTROL PANELS LC1/LC2

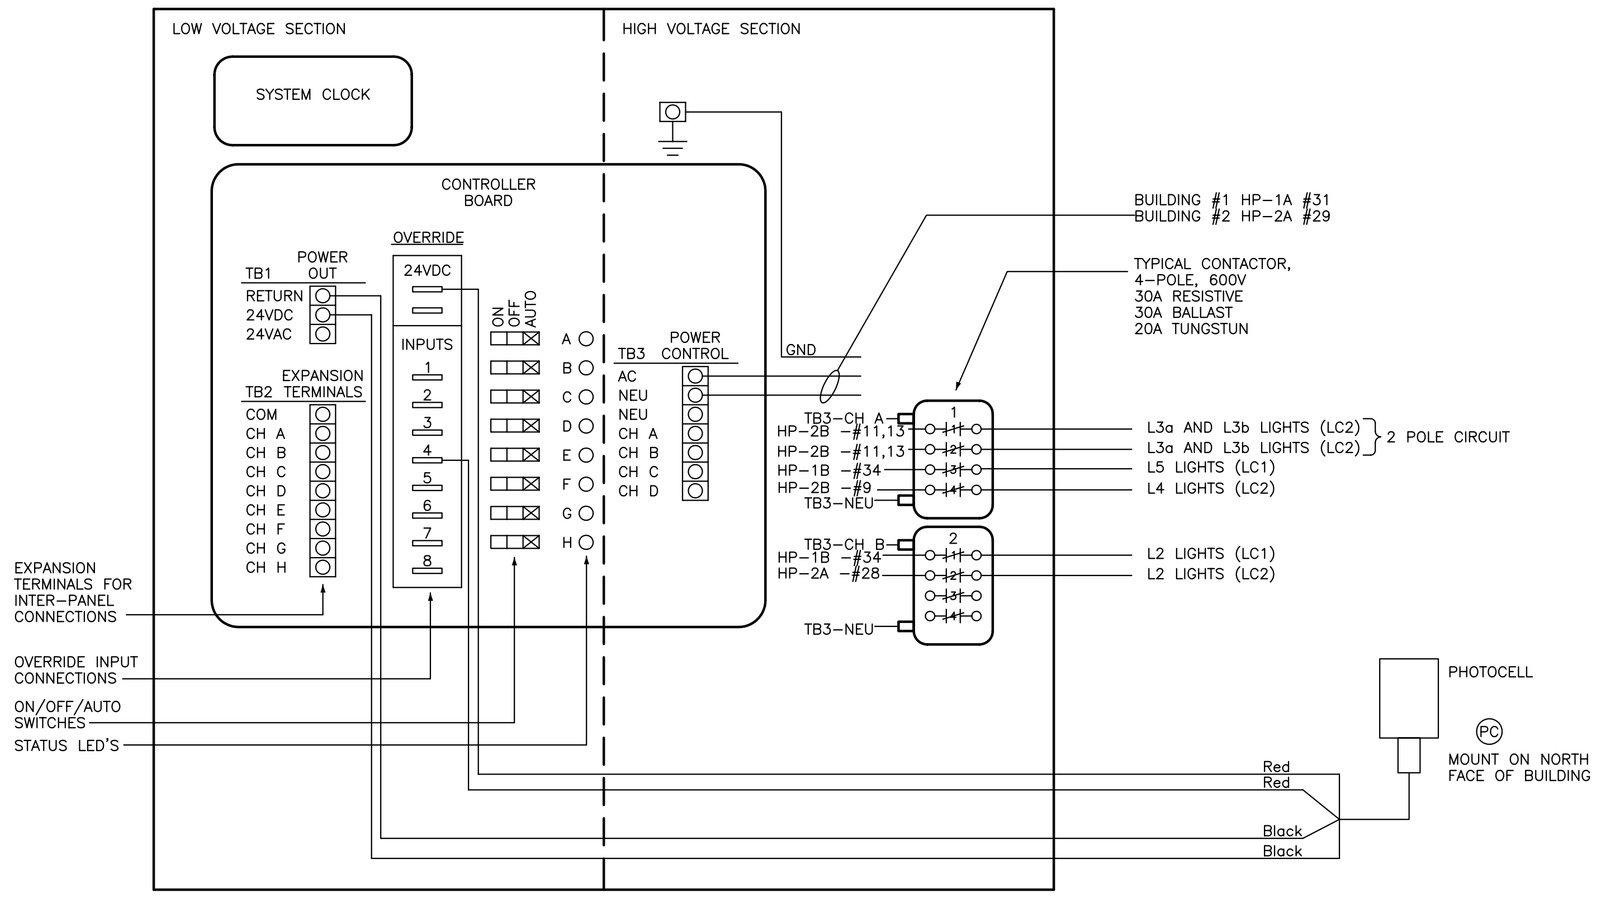

TIME-CONTROLLED LIGHTING CONTROL DIAGRAM

WIRING DIAGRAM SHOWN FOR BOTH CONTROL PANELS
LC1 (BUILDING #1) AND LC2 (BUILDING #2)
TWO CONTROL PANELS REQUIRED

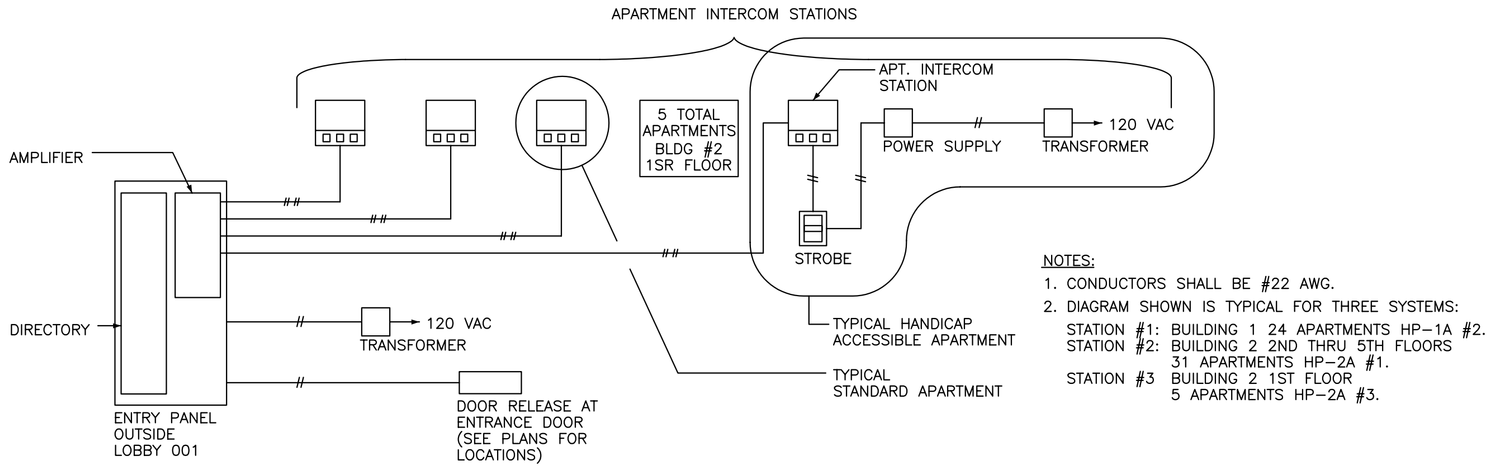

TYPICAL DOOR INTERCOM SYSTEM WIRING DIAGRAM

NOT TO SCALE

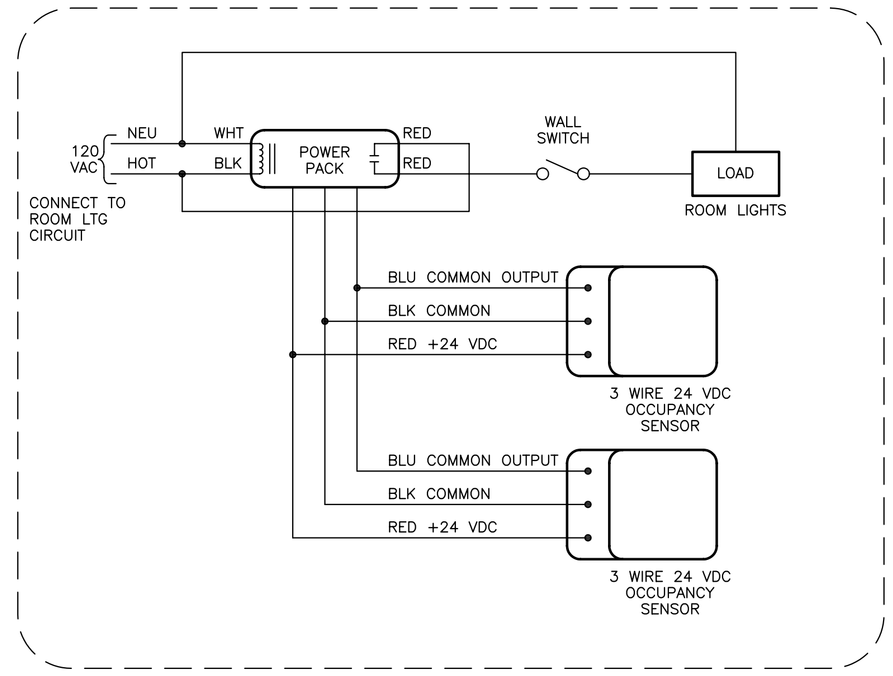

MOTION CONTROLLED LIGHTING CONTROL DIAGRAM

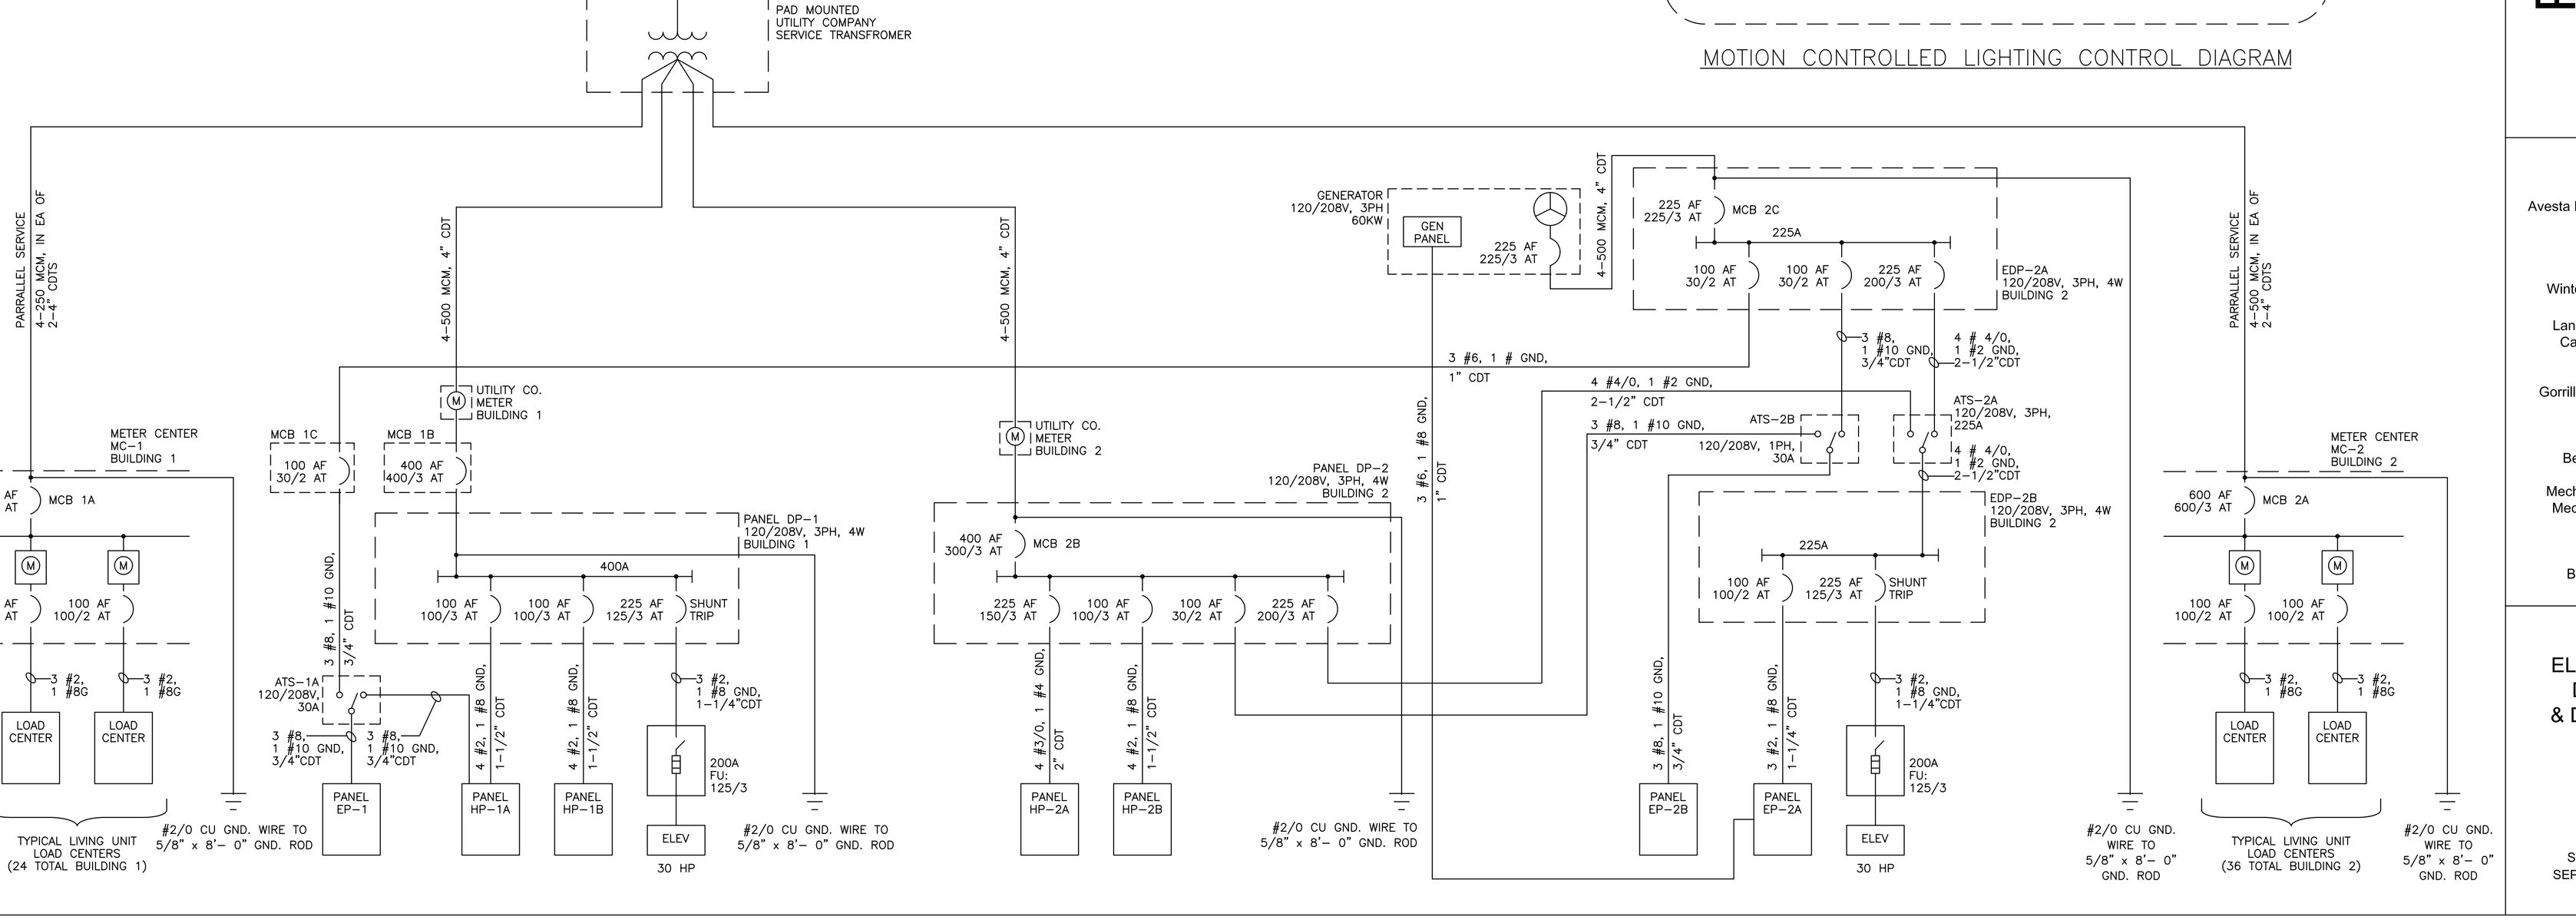

STATE OF MAINE
LAWRENCE E. BARTLETT #7928 REGISTERED PROFESSIONAL ENGINEER
Lawrence E. Bartlett

Bartlett Design
LIGHTING & ELECTRICAL ENGINEERING
46 MAIN STREET, KENNEBUNK, MAINE 04043
TEL (207) 443-5447 FAX (207) 443-5560

Pearl Place
Building 1 & 2
Portland Maine

Developer
Avesta Pearl Street One, L.P.

Architect
Winton Scott Architects

Landscape Architect
Carroll Associates

Civil
Gorrill Palmer Consulting Engineers

Structural
Becker Structural

Mechanical / Plumbing
Mechanical Systems Engineers

Electrical
Bartlett Designs

ELECTRICAL DETAILS & DIAGRAMS

E4.1

Scale: As Shown
SEPTEMBER 1, 2006