NOTE: ALL COLORS, MATERIAL SHALL BE SELECTED BY OWNER'S REPRESENTATIVE

EAST ELEVATION

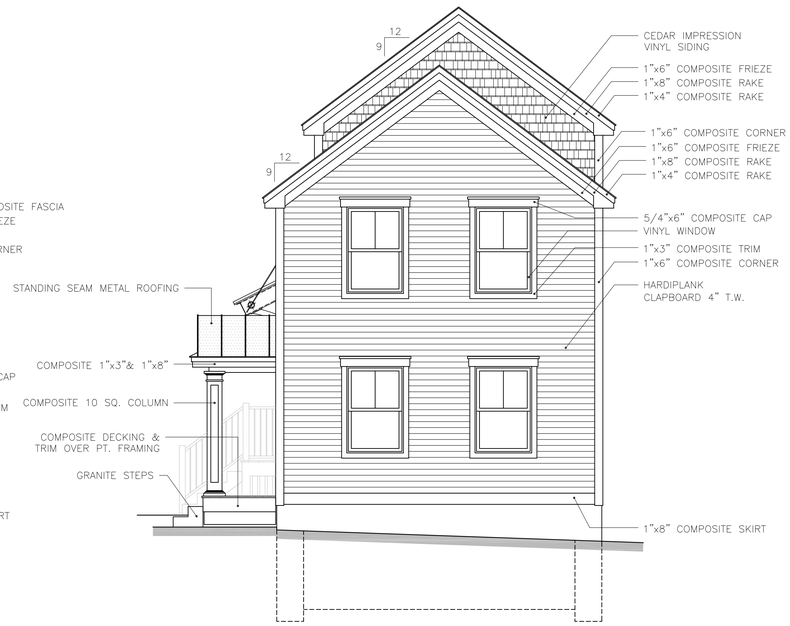


WILMOT STREET ELEVATION

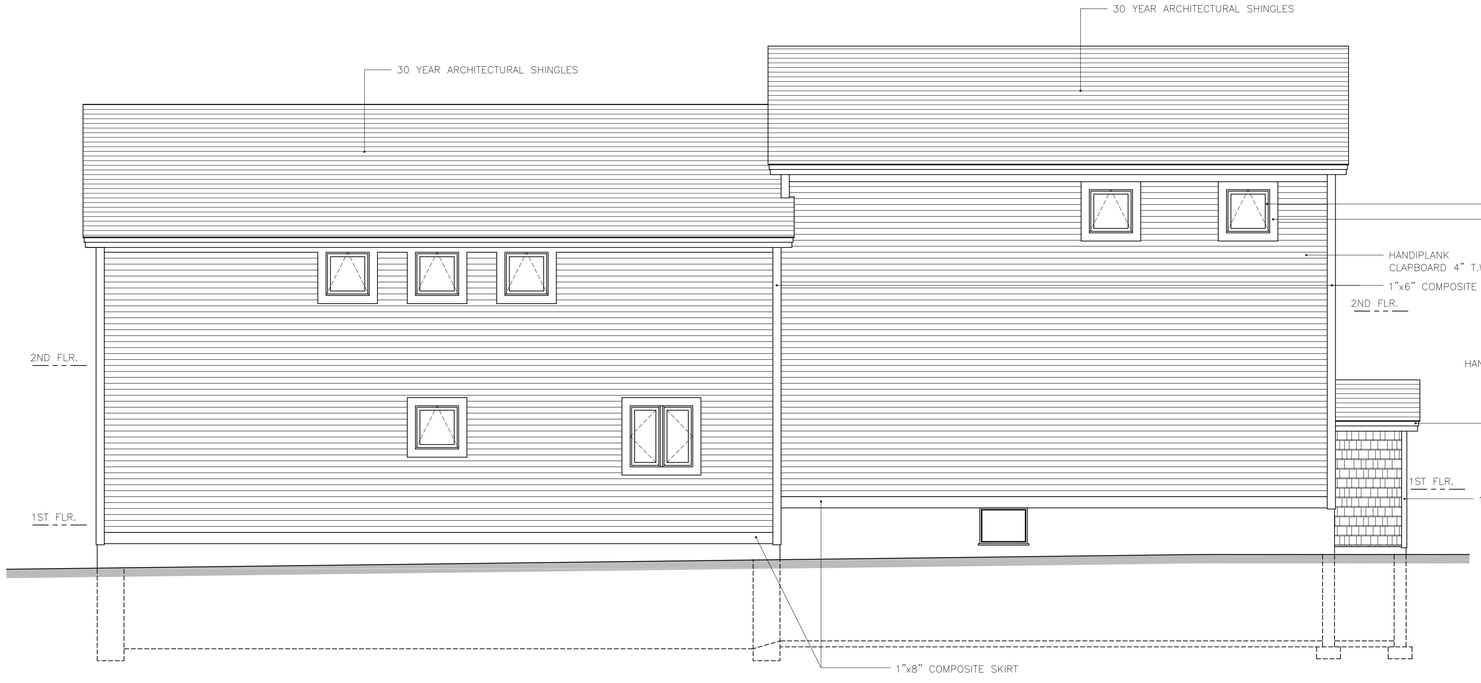


WEST ELEVATION

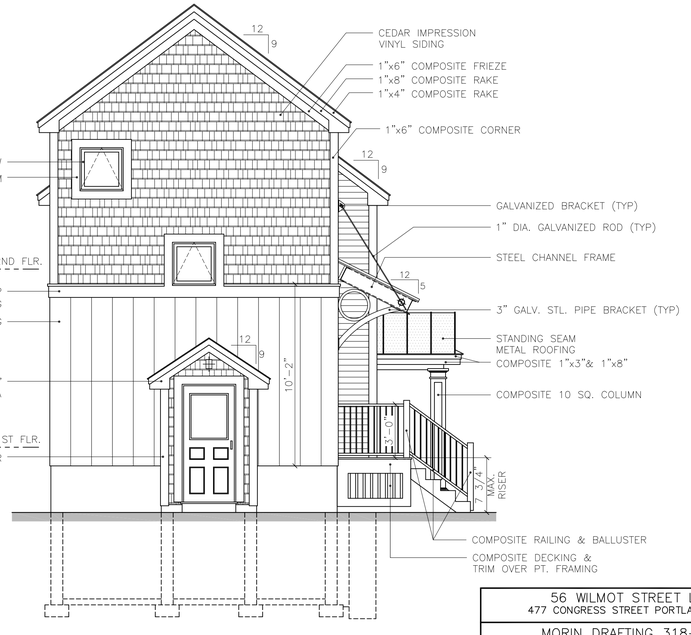


SOUTH ELEVATION

0 2' 4' 8'
SCALE: 1/4" = 1'-0"

| | |
|---|---|
| 56 WILMOT STREET L.L.C.<br>477 CONGRESS STREET PORTLAND, MAINE | |
| MORIN DRAFTING 318-1177 | |
| 56 WILMOT STREET BUILDING #1<br>56 WILMOT STREET PORTLAND, MAINE | |
| ELEVATIONS | |
| DRAWN: J. MORIN<br>SCALE:<br>DATE: 01-27-2016<br>PLAN NO: | A1 |