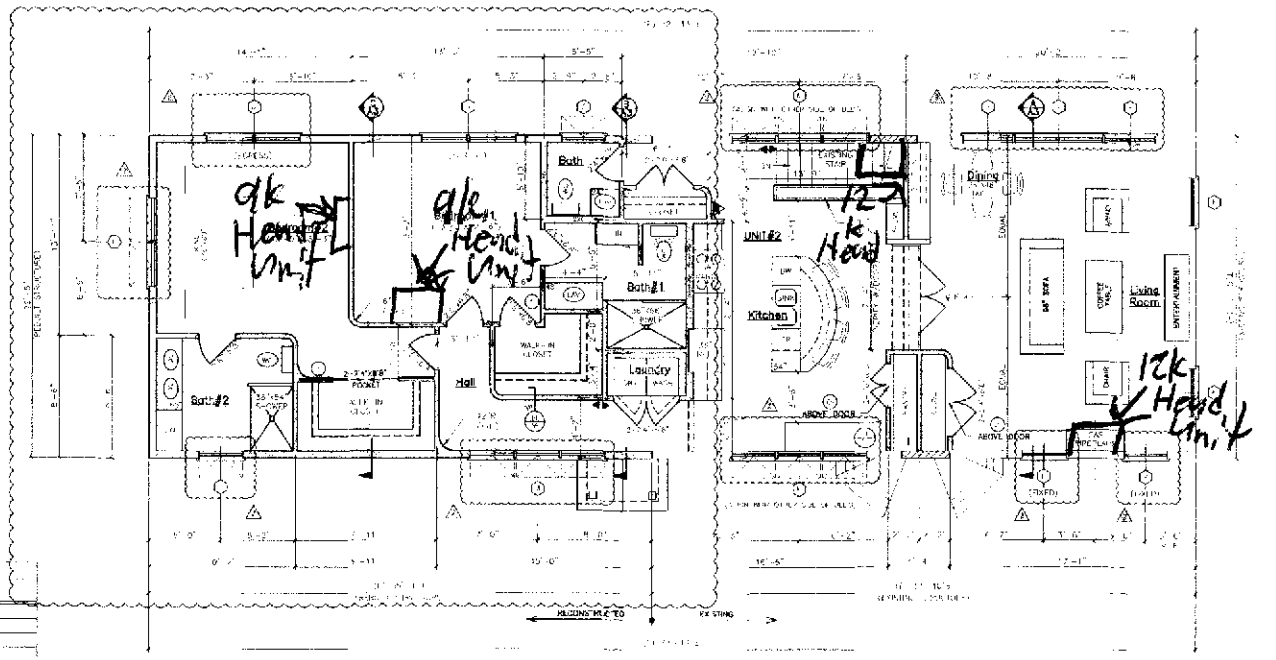

SECOND FLOOR PLAN

WINDOW & DOOR SCHEDULE & HARDWARE SETS

NFPA LEGEND

LIFE SAFETY NOTES

GENERAL NOTES

STRUCTURAL HEADER SCHEDULE

LVL's
5' wide openings - Use (2) 1 3/4" x 9 1/2" LVL's.
4' wide openings - Use (2) 1 3/4" x 9 1/2" LVL's.
3' or less openings - Use (3) 2 x 10's.

Second Floor Level:
5' Wide openings - Use (2) 1 3/4" x 9 1/2" LVL's
4' wide openings - Use (3) 2 x 10's.
3' or less openings - Use (2) 2 x 10's.

Thig Floor Level:
3' min. load openings - Use (2) 2 x 10's.

REVISION 1 REVISED WINDOWS 03-14-2017

Engineering Review of Structural Framing System Only.

ENGINEERING DESIGN PROFESSIONALS
PO Box 375
Freeport, Maine 04032
207-865-9505

LARRY A WICHROSKI No. 9960 STATE OF MAINE REGISTERED PROFESSIONAL ENGINEER

ISSUED FOR CONSTRUCTION
03-14-17

SCALE: 1/4" = 1'-0"

52 WILMOT STREET

MORIN DRAFTING 3'8-1177

52 WILMOT STREET, L.L.C.
477 CONGRESS STREET PORTLAND, MAINE

SECOND FLOOR PLAN

DRAWN: J. MORIN
SCALE: 1/4"=1'-0"
DATE: 07 08 2016
PLAN NO:

A4