NOTES

[illegible]

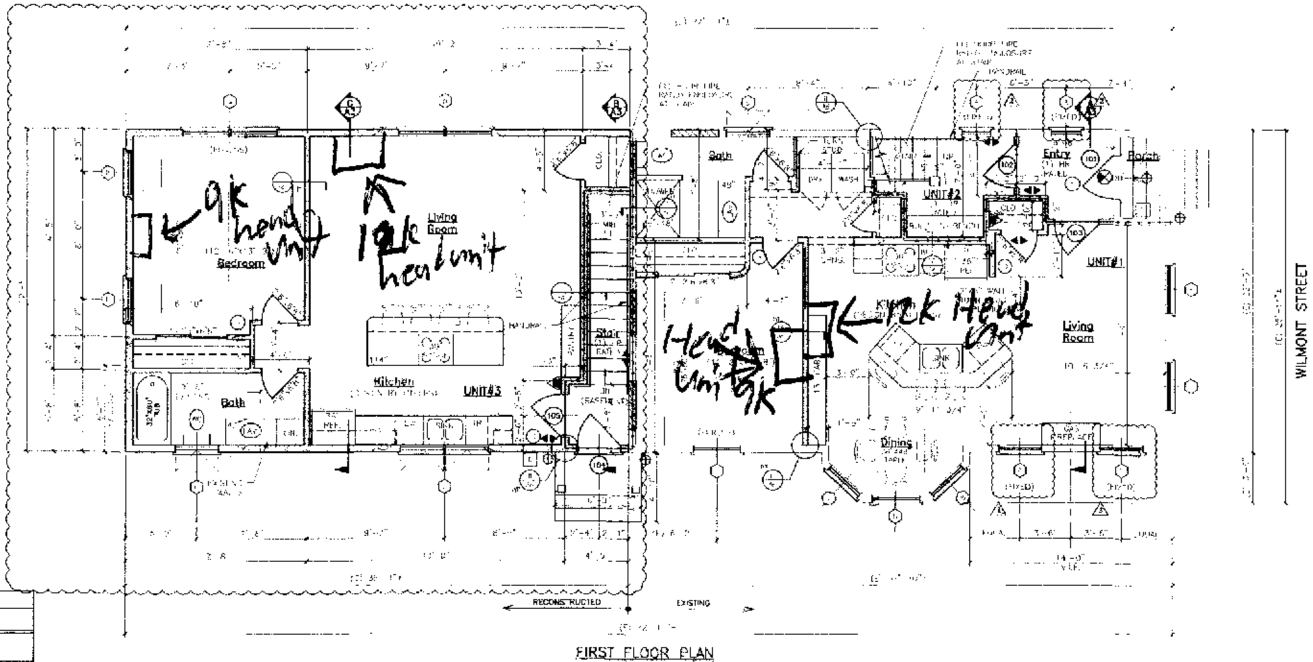

FIRST FLOOR PLAN

WINDOW SCHEDULE

[illegible]

DOOR SCHEDULE

[illegible]

NFPA LEGEND

[illegible]

LIFE SAFETY NOTES

[illegible]

GENERAL NOTES

[illegible]

LEGEND	
SYMBOL	DESCRIPTION
	NEW WALL
	NEW WALL/EXISTING WALL W/INFILL
	EXISTING WALL
	THIN LINEWEIGHT DENOTES EXISTING CONDITIONS
	HEAVY LINEWEIGHT DENOTES NEW CONDITIONS
	DEMOLISHED OR REMOVED STRUCTURE OR EQUIPMENT

STRUCTURAL HEADER SCHEDULE

LVL's
5' wide openings - Use (2) 1 3/4" x 9 1/2" LVL's.
4' wide openings - Use (2) 1 3/4" x 9 1/2" LVL's
3' or less openings - Use (3) 2 x 10's.

Second Floor Level:
5' wide openings - Use (2) 1 3/4" x 9 1/2" LVL's.
4' wide openings - Use (3) 2 x 10's.
3' or less openings - Use (2) 2 x 10's

Third Floor Level:
5' and less openings - Use (2) 2 x 10's.

REVISION 1 FLOOR PLAN 03 14 2017

Engineering Review of Structural Framing System Only.

ENGINEERING DESIGN PROFESSIONALS
PO Box 575
Freeport, Maine 04032
207-865-9505

STATE OF MAINE
LARRY A. WICHROSKI

ISSUED FOR CONSTRUCTION
03-14-17

SCALE: 1/4" = 1'-0"

52 WILMOT STREET

MORIN DRAFTING 318-1177

52 WILMOT STREET, L.L.C.
477 CONGRESS STREET PORTLAND, MAINE

FIRST FLOOR PLAN

DRAWN: J. MORIN	A3
SCALE: 1/4"=1'-0"	
DATE: 07 06 2016	
PLAN NO:	

WINDOW & DOOR SCHEDULE & HARDWARE SETS