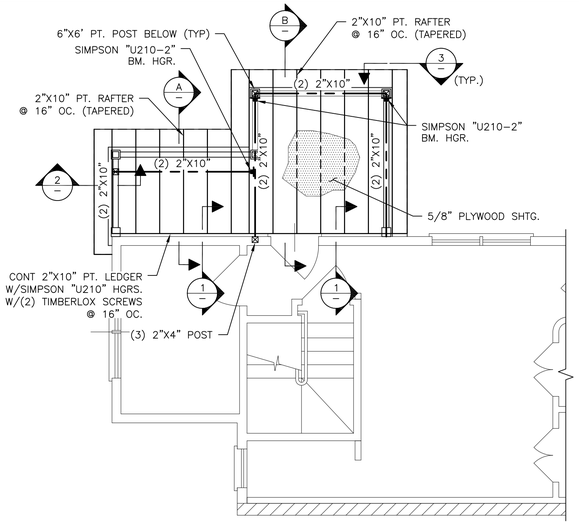

ROOF FRAMING PLAN

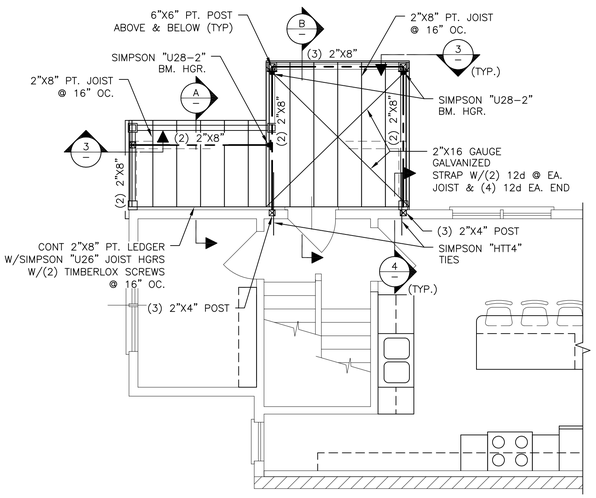

THIRD FLOOR FRAMING PLAN

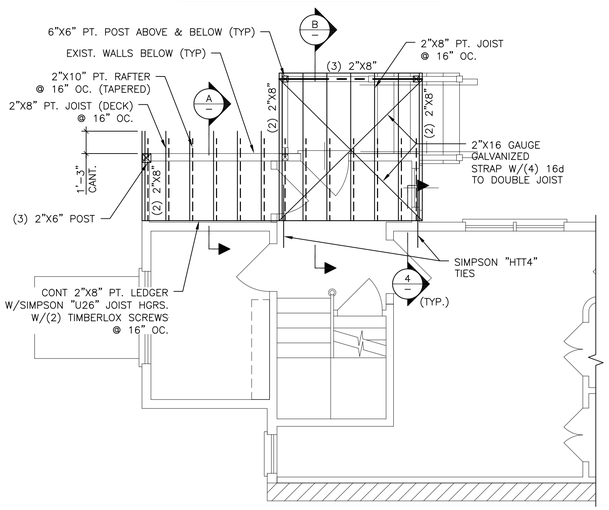

SECOND FLOOR FRAMING PLAN

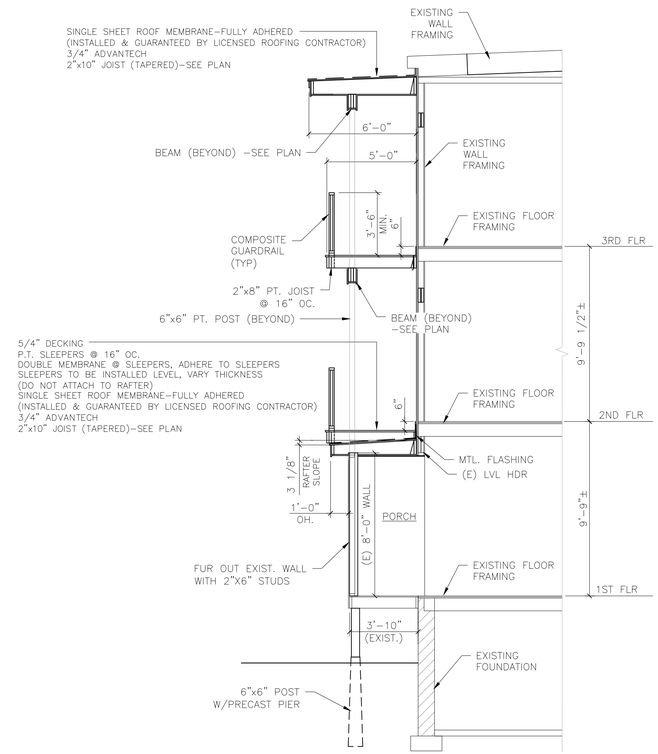

A/A2 SECTION
SCALE: 1/4"=1'-0"

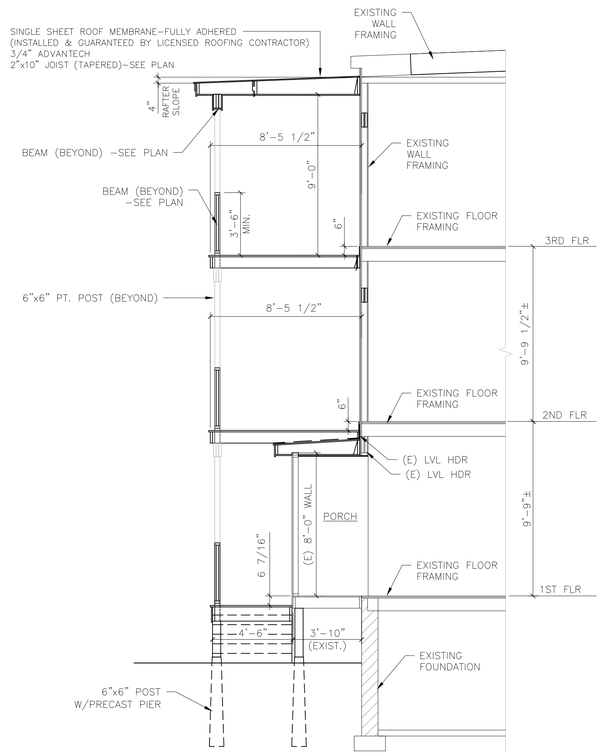

B/A2 SECTION
SCALE: 1/4"=1'-0"

Engineering Review of Structural Framing System Only.

ENGINEERING DESIGN PROFESSIONALS
PO Box 575
Freeport, Maine 04032
207-865-9505

STATE OF MAINE
LARRY A. WICHROSKI
No. 5990
LICENSED PROFESSIONAL ENGINEER

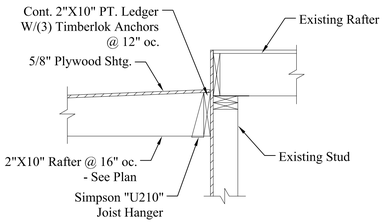

1/- RAFTERS @ EXIST. WALL
Scale: 3/4" = 1'-0"

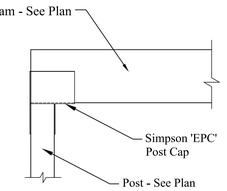

2/- WOOD BM. to WOOD POST CONN.
Scale: 3/4" = 1'-0"

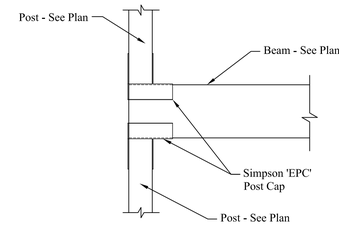

3/- POST to BEAM to POST CONN.
Scale: 3/4" = 1'-0"

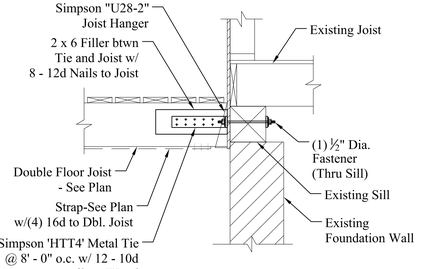

S4/4 FLOOR TIES @ EXIST. WALL
Scale: 3/4" = 1'-0"

0 2' 4' 8'
SCALE: 1/4" = 1'-0"

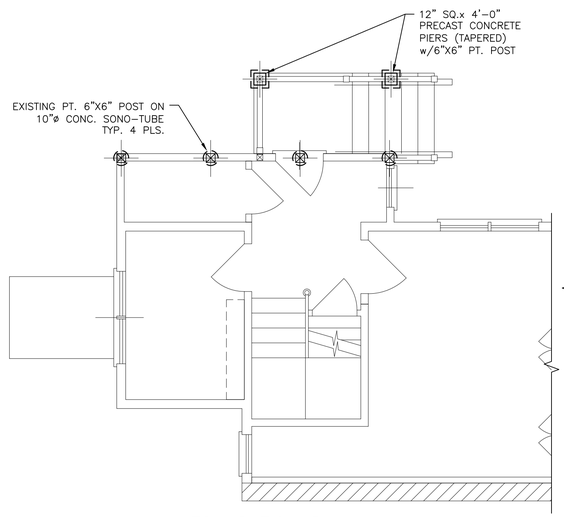

FOUNDATION PLAN

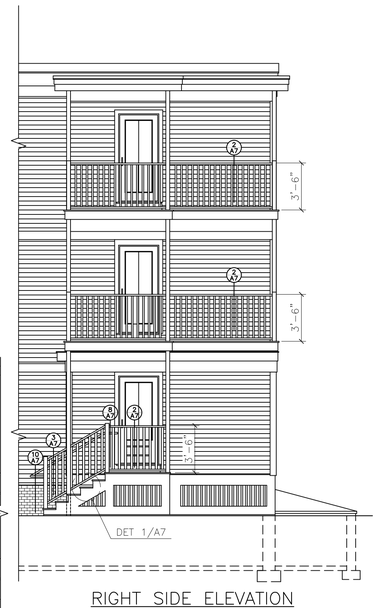

RIGHT SIDE ELEVATION

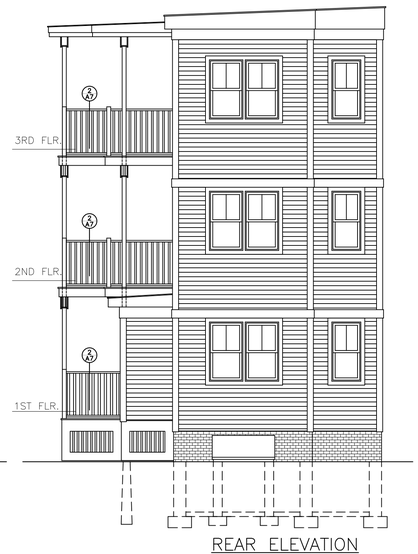

REAR ELEVATION

0 4' 8' 16'
SCALE: 1/8" = 1'-0"

50 WILMOT STREET

MORIN DRAFTING 318-1177

50 WILMOT STREET, L.L.C.
477 CONGRESS STREET PORTLAND, MAINE

DECK PLAN & SECTIONS

DRAWN: J. MORIN	A6
SCALE: 1/4"=1'-0"	
DATE: 04-26-2015	
PLAN NO:	