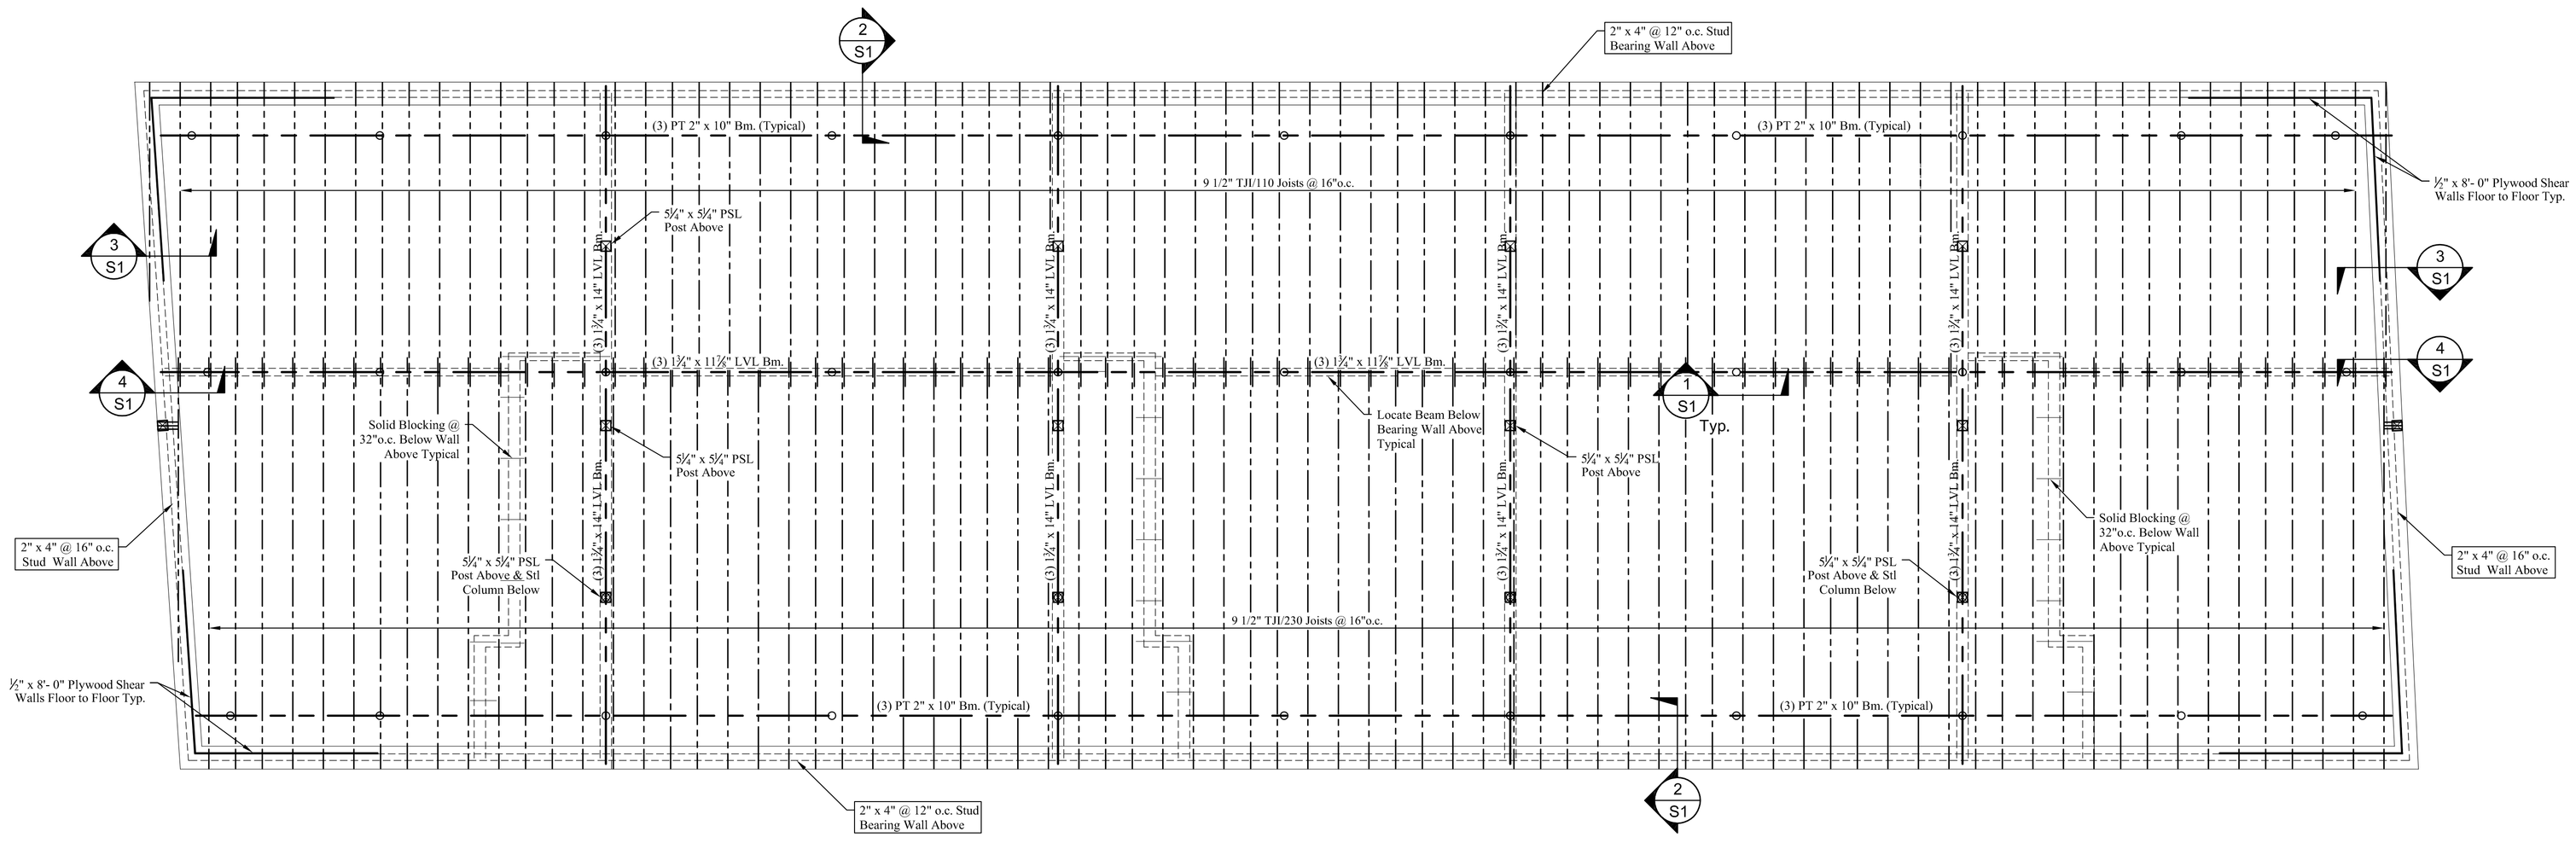

1st FLOOR FRAMING PLAN

Scale: ¼" = 1'-0"

FLOOR FRAMING NOTES:

1. See structural notes sheet S1.
2. Provide (2) 1½" x 9½" LVL w/ 2" rigid insulation header at all exterior window and door openings unless noted otherwise.
3. Built-up beams shall be spiked together w/ 3 rows of 16d nails @ 12" o.c.
4. Provide metal hangers at all joist connections.
5. Provide double joists below all upper parallel walls.
6. Provide solid blocking at mid-span of all joists.
7. See architectural drawings and field verify all dimensions and openings.
8. Add solid blocking between floor joists below all posts.

Plans for Existing
Structure Reinforcement

ENGINEERING DESIGN PROFESSIONALS
Consulting Engineers
P.O. BOX 575, FREEPORT, MAINE 04032 • (207) 865-9505
EDP

PROJECT:
Building Renovations at
48 Wilmot Street, Portland, Me.

DRAWING:
1st FLOOR FRAMING PLAN

STATE OF MAINE
LARRY A. WICHROSKI
No. 5896
REGISTERED PROFESSIONAL ENGINEER

DESIGNED BY: Larry A. Wichroski, P.E.
DRAWN BY: LAW
JOB #: 02015
DATE: 06-22-2015

REVISIONS:

SHEET: S3 of 6