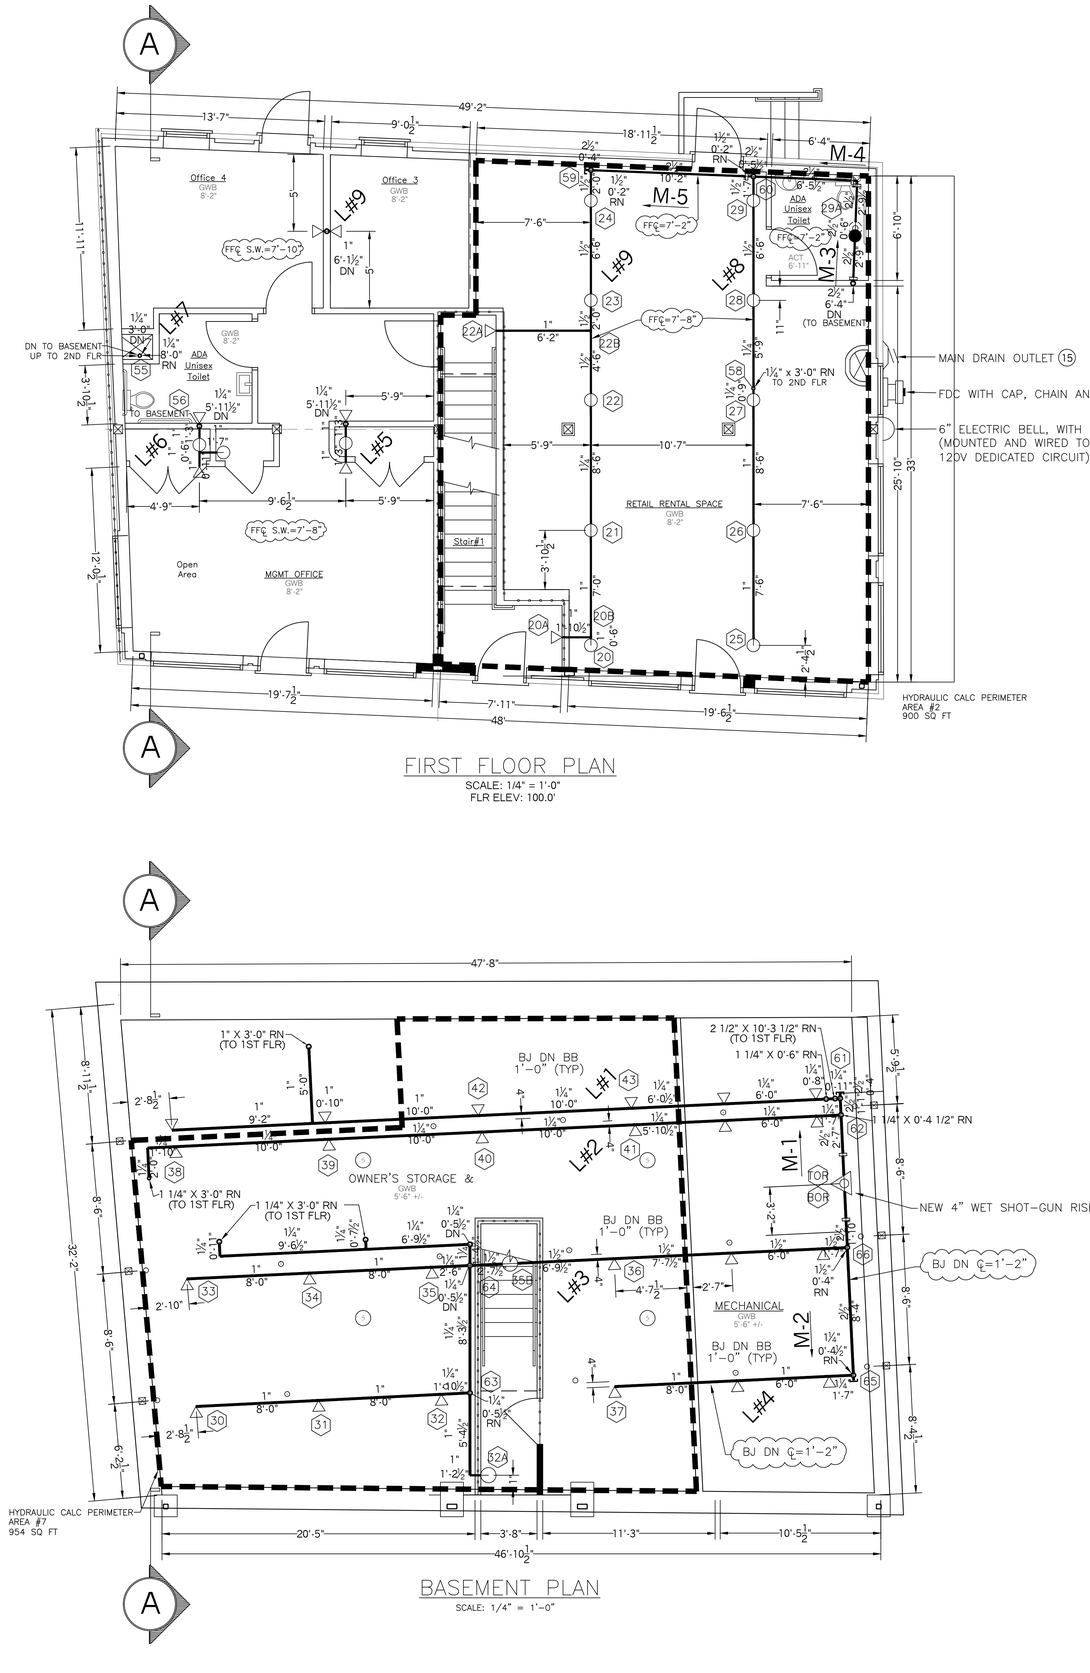

FIRST FLOOR PLAN

SCALE: 1/4" = 1'-0"
FLR ELEV: 100.0'

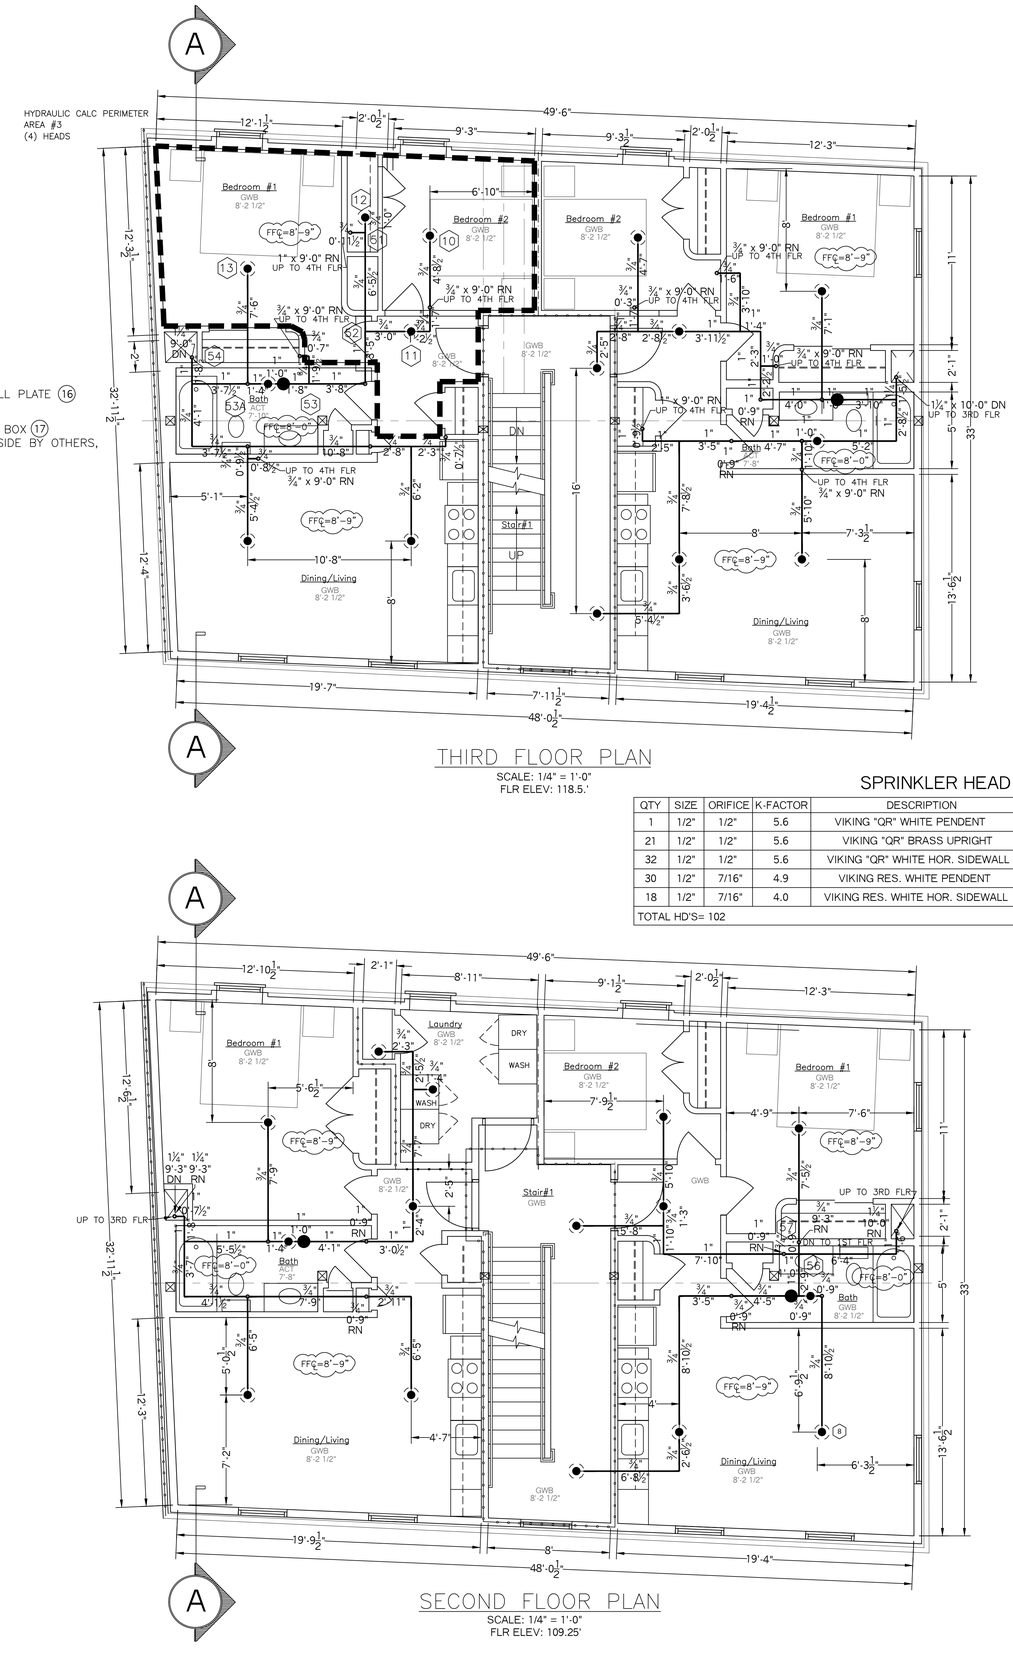

THIRD FLOOR PLAN

SCALE: 1/4" = 1'-0"
FLR ELEV: 118.5.'

SPRINKLER HEAD INFORMATION

QTY	SIZE	ORIFICE	K-FACTOR	DESCRIPTION	MODEL	TEMP	ESCUTCHEON	SYMBOL
1	1/2"	1/2"	5.6	VIKING "QR" WHITE PENDENT	VK302	155	RECESSED	
21	1/2"	1/2"	5.6	VIKING "QR" BRASS UPRIGHT	VK300	155	NONE	
32	1/2"	1/2"	5.6	VIKING "QR" WHITE HOR. SIDEWALL	VK305	155	RECESSED	
30	1/2"	7/16"	4.9	VIKING RES. WHITE PENDENT	VK468	155	RECESSED	
18	1/2"	7/16"	4.0	VIKING RES. WHITE HOR. SIDEWALL	VK486	155	RECESSED	
TOTAL HD'S= 102								

BASEMENT PLAN

SCALE: 1/4" = 1'-0"

SECOND FLOOR PLAN

SCALE: 1/4" = 1'-0"
FLR ELEV: 109.25'

RESIDENTIAL FIRE PROTECTION, LLC

DATE: 2-29-2016
SCALE: 1/4" = 1'-0"
CONTRACT NO: C16005
DRAWING NO: 1 OF 2

FIRE SPRINKLER PLANS AND DETAILS

REQUIRED APPROVALS:
STATE FIRE MARSHALS OFFICE
LOCAL FIRE DEPARTMENT
OWNER

DRAWN BY: TPP
NICET III CERTIFICATION # 100854
CHECKED BY: SJC
NICET IV CERTIFICATION # 78065
CONTRACTOR LICENSE #511
CONTRACTOR RMS #80

PROJECT NAME:
223 CUMBERLAND AVE. APT'S
223 CUMBERLAND AVE.
PORTLAND, ME. 04101
PH: (207) 797-6066

CONTRACT WITH:
CRANDALL TOOTHAKER (OWNER)
PH: (207) 797-6066

RESIDENTIAL FIRE PROTECTION
64 DAGGETT HILL ROAD, GREENE, MAINE 04236
PH: (207) 946-3473 FAX: (207) 946-3474