FILE PATH: Z:\CAD-Engineering - New (2011 & Newer)\Maine Projects\Franklin Towers (PM604032801.1)\SG Dwgs\Original Dwgs & Calcs\FA-112.dwg
LAST SAVED BY: JUDELACRUZ
LAST PRINTED: 1/23/2018 1:36:16 PM
24" x 36" - Arch D Size

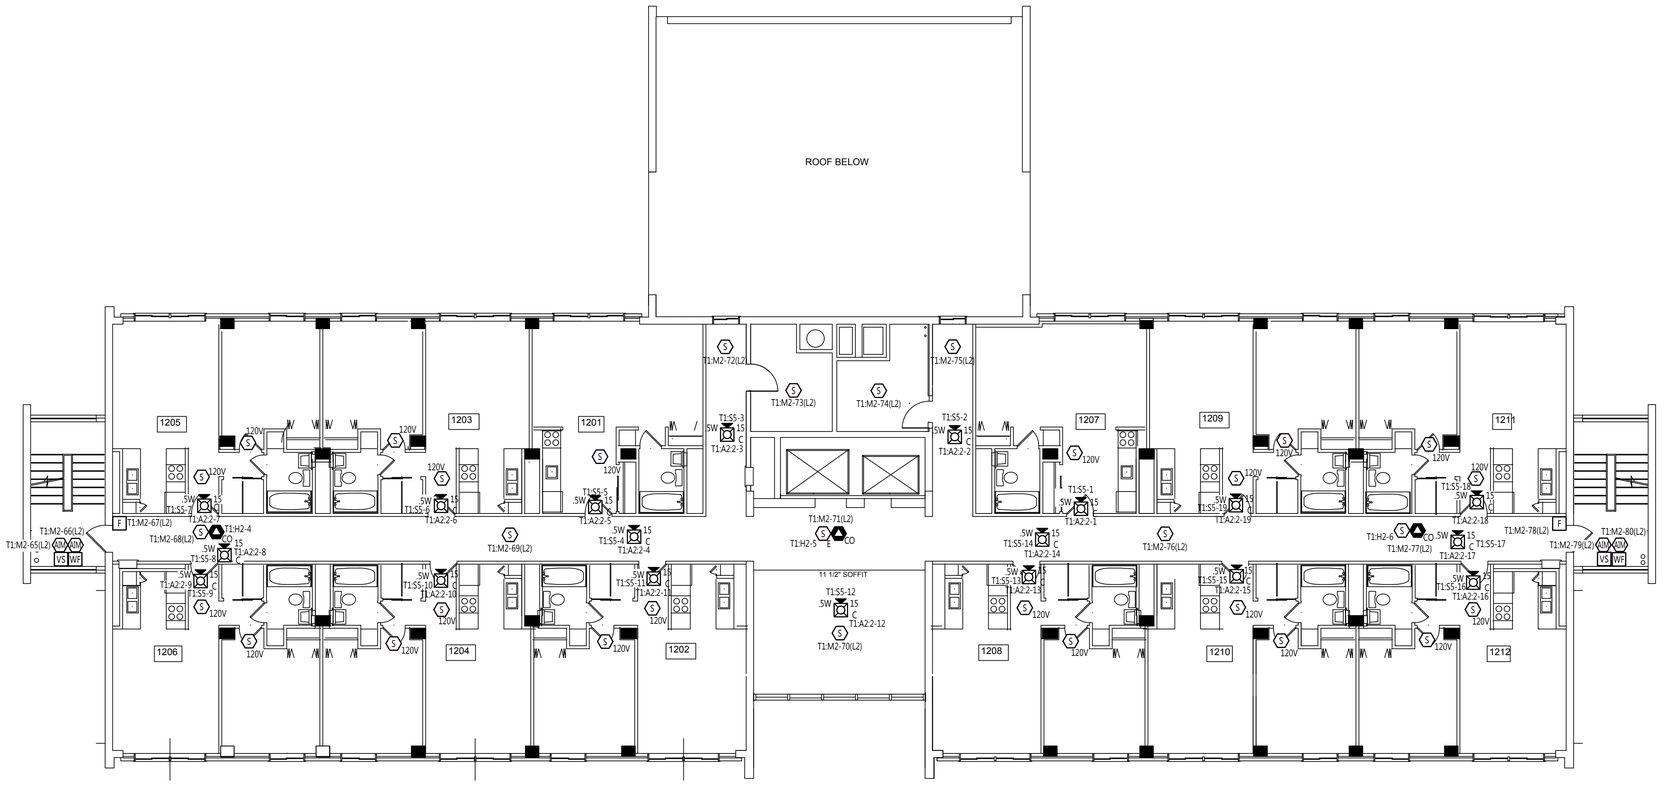

WEST WING

EAST WING

TWELFTH FLOOR DEVICE PLACEMENT PLAN

SCALE: 1/8" = 1'-0"

GENERAL NOTES:

1. ALL CEILINGS ARE ASSUMED TO BE 10' A.F.F., SMOOTH CONSTRUCTION UNLESS NOTED OTHERWISE.
2. TAP ALL SPEAKERS AT 0.5W UNLESS NOTED OTHERWISE.
3. SET ALL SPEAKER VOLTAGE JUMPERS TO THE 70.7V SETTING.
4. ALL NOTIFICATION APPLIANCE CANDELA INTENSITY PLUGS SHALL RETAIN THEIR FACTORY SETTING OF "FACP" UNLESS OTHERWISE DIRECTED BY THE AUTHORITY HAVING JURISDICTION.
5. DO NOT CHANGE DEFAULT APPLIANCE CONFIGURATION SWITCH SETTINGS ON ADDRESSABLE A/V DEVICES (CFIG1). REFER TO DEVICE DETAILS AND INSTALLATION INSTRUCTIONS FOR MORE INFORMATION.

FIRE ALARM SYMBOL LEGEND

SYMBOL	DESCRIPTION	BRAND	MODEL	BOX CODE	WIRE TYPE
PANELS & ANNUNCIATORS					
FACP	4100ES FIRE ALARM CONTROL PANEL, 120 VAC	SIMPLEX	4100-9311	MFG	
TPR	4100ES TRANSPONDER FIRE ALARM LOCAL MODE TRANSPONDER PANEL, 120 VAC	SIMPLEX	4100-9601	MFG	
FAA	SERIAL LCD ANNUCIATOR	SIMPLEX	4603-9101	6D	B P
BATT	BATTERY CABINET W/ 75AH BATTERY SET	SIMPLEX	2081-9280 PW-PS12750U	MFG	
INITIATING DEVICES					
F	SINGLE ACTION MANUAL PULL STATION	SIMPLEX	4099-9004	4G 1E	M
S 120V	LOCAL 120 VOLT SMOKE DETECTOR		SUPPLIED BY OTHERS		
S	ADDRESSABLE PHOTOELECTRIC SMOKE SENSOR WITH STANDARD BASE	SIMPLEX	4098-9714 HEAD 4098-9792 BASE	4K 4R	M
S SB CO	ADDRESSABLE PHOTOELECTRIC SMOKE SENSOR WITH CO SENSOR/SOUNDER BASE	SIMPLEX	4098-9714 HEAD 4098-9771 BASE	4K 4Q	M, H
H	HEAT SENSOR WITH STANDARD BASE	SIMPLEX	4098-9733 HEAD 4098-9792 BASE	4A 1B	M
MODULES & RELAYS					
AM	INDIVIDUAL ADDRESSABLE MODULE	SIMPLEX	4090-9001	1F	M Z
AM	RELAY IAM	SIMPLEX	4090-9002	4H	M R
AM 2	RELAY IDNET 2 IAM W/T SENSE	SIMPLEX	4090-9118	4H	M R
R	ENCAPSULATED RELAY PAM-1, SPDT W/ LED, APOLLO AMERICA INC PAM-1	SIMPLEX	2088-9021	1D	R
NOTIFICATION DEVICES					
#	ADDRESSABLE STROBE, CEILING MOUNT, WHITE, FIRE, CLEAR LENS	SIMPLEX	4906-9204	HB	A
#W #	ADDRESSABLE MULTI-CANDELA SPEAKER/STROBE, CEILING MOUNT, WHITE, FIRE, CLEAR LENS	SIMPLEX	4906-9256	4C	S A
#W S	SPEAKER ONLY, WALL MOUNT	SIMPLEX	4902-9717 4905-9942 SKIRT	4C	S
T4	TEMPORAL 4 MODULE	SIMPLEX	4905-9835	4E	H
MISCELLANEOUS DEVICES					
K	KNOX BOX WITH TAMPER SWITCH	KNOX	3200 SERIES	MFG	Z
VS	TAMPER SWITCH	BY OTHERS	BY OTHERS	FBO	Z
WF	WATERFLOW SWITCH	BY OTHERS	BY OTHERS	FBO	Z
DH	DOOR HOLDER	BY OTHERS	BY OTHERS	FBO	R
6.8K	END-OF-LINE RESISTOR 6.8K (EOL)	SIMPLEX	4081-9004		

BACKBOX CODES

CODE	BOX SPECIFICATIONS	CODE	BOX SPECIFICATIONS
4A	4" SQ. BOX 1 1/2" DEEP	**1E**	SINGLE GANG BOX 2 1/2" DEEP
4B	4" SQ. BOX 1 1/2" DEEP W/ COVER	**1F**	SINGLE GANG BOX 2 1/2" DEEP W/COVER
4C	4" SQ. BOX 1 1/2" DEEP W/ 1 1/2" EXT. RING	**1G**	SINGLE GANG BOX 2 3/4" DEEP
4D	4" SQ. BOX 2 1/8" DEEP	**1H**	SINGLE GANG BOX 3 1/2" DEEP
4E	4" SQ. BOX 2 1/8" DEEP W/ COVER	**2A**	DOUBLE GANG BOX 2" DEEP
4F	4" SQ. BOX 2 1/8" DEEP W/ 1 1/2" EXT. RING	**2B**	TWO GANG BOX 2 1/2" DEEP
4G	4" SQ. BOX 2 1/8" DEEP W/ SINGLE GANG COVER	**2C**	TWO GANG BOX 2 3/4" DEEP
4H	4" SQ. BOX 2 1/8" DEEP W/ TWO GANG COVER	**5A**	5 GANG BOX 2 1/2" DEEP
4J	4" SQ. BOX 2 1/2" DEEP	**6A**	6 SINGLE GANG BOXES 3 1/2" DEEP
4K	4" OCT. BOX 1 1/2" DEEP	**6B**	6 GANG BOX
4L	4" OCT. BOX 1 1/2" DEEP W/ 1 1/2" EXT. RING	**6C**	6 GANG BOX 2 1/2" DEEP
4M	4 11/16" SQ. BOX 2 1/8" DEEP	**6D**	6 GANG BOX 3 1/2" DEEP
4N	4 11/16" SQ. BOX 1 1/2" DEEP W/ 1 1/2" EXT. RING	**FBO**	FURNISHED BY OTHERS
4P	4 11/16" SQ. BOX 2 1/8" DEEP W/ 1 1/2" EXT. RING	**MFG**	SUPPLIED BY MANUFACTURER
4Q	4" SQ. BOX 1 1/2" DEEP W/4098-9832 ADAPTER	**MDW**	MOUNTS TO DUCTWORK
4R	4" SQ. BOX 1 1/2" DEEP W/RACO 787 OR EQUIV.	**MBD**	MOUNTS IN BOX BEHIND DETECTOR
4S	4" SQ. BOX 1 1/2" DEEP W/4098-9863 ADAPTER	**WM**	WALL MOUNT
1A	SINGLE GANG BOX 1 1/2" DEEP	**DT**	DESK TOP MOUNT
1B	SINGLE GANG BOX 2" DEEP	**DS**	REFER TO PRODUCT DATASHEET
1C	SINGLE GANG BOX 2 1/8" DEEP	**NR**	NO BACKBOX REQUIRED
1D	SINGLE GANG BOX 2 1/8" DEEP W/COVER	**TRM**	3.5" WIDE SNAP TRACK W/MOUNTING SCREWS

FOR ADDITIONAL BACK BOX OPTIONS, REFER TO THE XX-700 SERIES DRAWINGS OR PRODUCT DATA SHEETS AND INSTALLATION INSTRUCTIONS.

FIRE ALARM WIRE LIST

	CIRCUIT DESCRIPTION	CONSTRUCTION	GAUGE	CIRCUIT PROPERTIES	ACCEPTABLE CABLE TYPES: FPLR	FPLP	THHN	TFFN	OUTDOOR	CL
A	ADDRESSABLE NOTIFICATION	UTP SOLID	14 AWG	60pf/ft. MAX CAPACITANCE; 3 twists/ft. RECOMMENDED	X	X				
B	RUI/N2 COMMUNICATION	TSP SOLID	16 AWG	60pf/ft. MAX CAPACITANCE; 3 twists/ft. RECOMMENDED	X	X				
D	DOOR HOLDER	TP SOLID	14 AWG		X	X	X			
H	AUDIBLE CIRCUIT	2 COND. SOLID	14 AWG		X	X	X			
K	REMOTE TEST SWITCH/LED	(2) 2 COND. SOLID	16 AWG		X	X	X			
M	IDNET	UTP SOLID	16 AWG		X	X				
P	POWER	2 COND. SOLID	16 AWG		X	X	X			
R	RELAY	2 COND. SOLID	14 AWG		X	X	X			
S	AUDIO	UTP SOLID	16 AWG	30pf/ft. MAX CAPACITANCE RECOMMENDED	X	X				
Sd	DIGITAL AUDIO RISER	UTP SOLID	16 AWG	LOW CAPACITANCE CABLE MAY BE REQUIRED	X	X				
Z	ZONE (IDC)	2 COND. SOLID	16 AWG		X	X	X			

CONDUIT SIZE	MAX CONDUCTOR AREA	CONDUIT SIZE	MAX CONDUCTOR AREA	NOTES
1/2"	0.12 SQ INCH *	1-1/4"	0.60 SQ INCH *	*40% FILL PER N.E.C.
3/4"	0.21 SQ INCH *	1-1/2"	0.82 SQ INCH *	SUBSCRIPT "u": UNSHIELDED CABLES MIXED WITH
1"	0.34 SQ INCH *	2"	1.34 SQ INCH *	SHIELDED CABLES OF SAME CIRCUIT DESIGNATION.

****OUTDOOR AERIAL CABLE REQUIRES MESSENGER**

ITEMS SUCH AS CAPACITANCE BETWEEN CONDUCTORS AND WIRE GAUGE CAN BE CRUCIAL TO THE CIRCUIT DESIGN OF THIS SYSTEM INSTALLATION. THE INSTALLING CONTRACTOR IS RESPONSIBLE FOR SELECTING AND INSTALLING CABLE MANUFACTURER AND MODEL THAT MEETS OR EXCEEDS THE ABOVE REQUIREMENTS. RECOMMENDED CABLE MANUFACTURERS AND MODEL NUMBERS ARE AVAILABLE UPON REQUEST.

N

SCALE:1/8" = 1'-0" IN FEET
0 4' 8' 16'

tyco SimplexGrinnell
Safer. Smarter. Tyco.™
DISTRICT - 147
30 THOMAS DRIVE
WESTBROOK, ME 04092
SERVICE: 207-842-6440
PHONE: 207-842-6440
FAX: 207-842-6439

FRANKLIN TOWERS

FRANKLIN TOWERS
211 CUMBERLAND AVE
PORTLAND, ME 04101

ISSUE LOG:

MARK	DATE	CAD	CHK	DESCRIPTION

Revisions shown with clouds

DRAWN BY:	J.DELACRUZ
CHECKED BY:	A.ONEAL
ISSUE DATE:	1/19/18
JOB #:	
PROJECT #:	147.604032801

TYCO SIMPLEXGRINNELL © 2018

SYSTEM:
FIRE ALARM SYSTEM

SHEET:
TWELFTH FLOOR DEVICE PLACEMENT PLAN

FA-112

IMPORTANT NOTICE TO USER: By accepting or using this drawing and/or the information contained herein, the user agrees to the following terms and conditions. The electronic information in the drawing may not be sold or transferred to any third party, used on other projects or additions to the project for which it was prepared, or used for completion of this project by any third party. SimplexGrinnell disclaims all liability for the use or unauthorized alteration. Any use, reuse, copying, modification or alteration of the information contained herein shall be at the sole risk of the user. This information may not be sold or transferred to any third party, used on other projects or additions to the project for which it was prepared, or used for completion of this project by any third party. SimplexGrinnell disclaims all liability for the use or unauthorized alteration of the information contained herein. Any use, reuse, copying, modification or alteration of the information contained herein shall be at the sole risk of the user. This information may not be sold or transferred to any third party, used on other projects or additions to the project for which it was prepared, or used for completion of this project by any third party. SimplexGrinnell disclaims all liability for the use or unauthorized alteration.