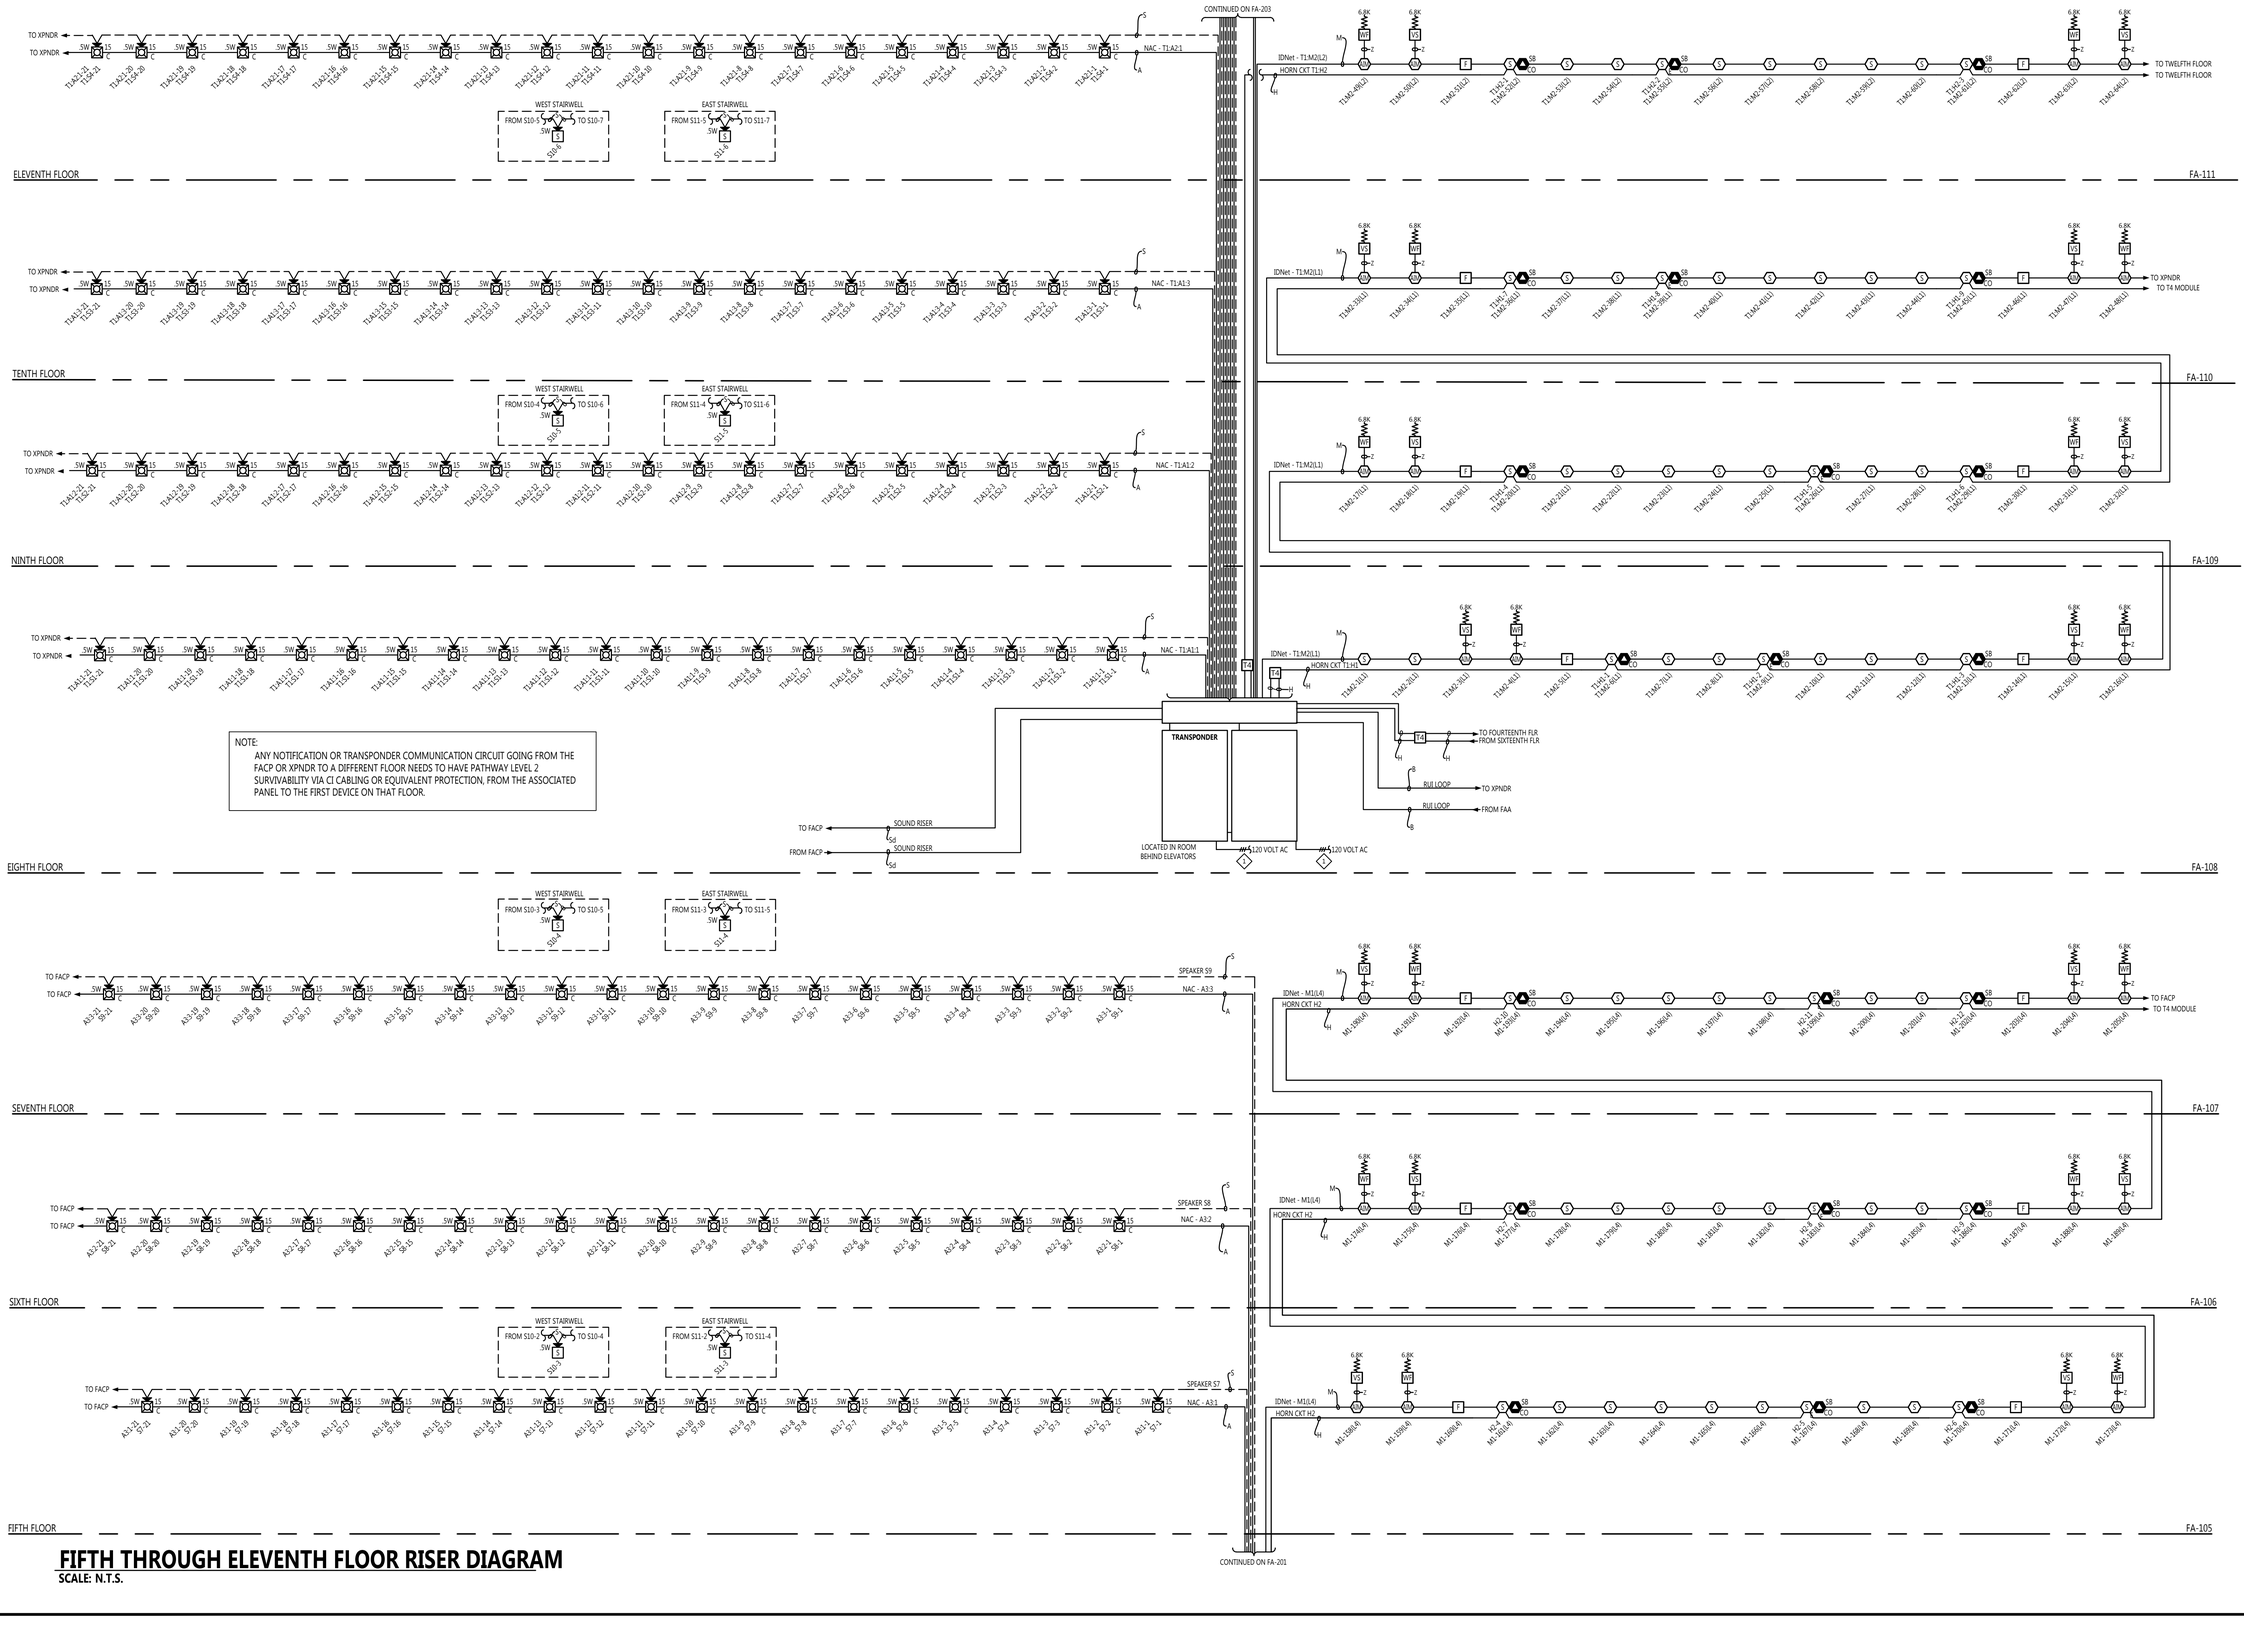

FIFTH THROUGH ELEVENTH FLOOR RISER DIAGRAM

SCALE: N.T.S.

tyco SimplexGrinnell
Safer. Smarter. Tyco.™
DISTRICT - 147
30 THOMAS DRIVE
WESTBROOK, ME 04092
SERVICE: 207-842-6440
PHONE: 207-842-6440
FAX: 207-842-6439

FRANKLIN TOWERS

FRANKLIN TOWERS
211 CUMBERLAND AVE
PORTLAND, ME 04101

ISSUE LOG			
MARK	DATE	CHK	DESCRIPTION

Revisions shown with △ symbol

DRAWN BY:	J.DELACRUZ
CHECKED BY:	A.ONEAL
ISSUE DATE:	1/19/18
JOB #:	
PROJECT #:	147-604032801

TYCO SIMPLEXGRINNELL © 2018

SYSTEM:
FIRE ALARM SYSTEM

SHEET:
FIFTH THROUGH ELEVENTH FLOOR RISER DIAGRAM

FA-202

IMPORTANT NOTICE TO USER: By accepting or using this drawing, the user acknowledges and agrees that the ideas, designs and concepts shown hereon are the property of Tyco SimplexGrinnell (the "Company") and are to be used only in connection with the specific project for which they were prepared, and that they shall not be disclosed to, or used in whole or in part by, any third party. Any such use by the user or any third party without the Company's express written consent and any modification of the drawing by the user without the Company's express written consent will be at the user's sole risk and without liability to the Company. The user shall indemnify and hold the Company harmless from any and all claims for injury, loss, damage or any other liability arising directly or indirectly therefrom. Unless otherwise expressly agreed in writing, the Company shall be under no obligation with respect to the drawing. Submission of the drawing by the Company does not indicate an intent to publish and the Company reserves common law copyright and other property rights in the drawing. The user shall not copy this drawing without the Company's express written permission. Any such copying, modification or alteration of the drawing without the Company's express written permission is a violation of the Company's rights and will cause the Company irreparable harm for which monetary damages are inadequate and for which the Company is entitled to injunctive relief. In addition, the user agrees to pay such additional damages as may be proven caused by the user's violation of the Company's rights in the drawing.

FILE PATH: Z:\CAD- Engineering - New (2011 & Newer)\Maine Projects\Franklin Towers (PH0403280)\1SS Dwgs\Original Dwgs & Calcs\FA-201.dwg
LAST SAVED BY: IGREGORY
LAST PRINTED: 1/23/2018 1:37:02 PM
24" x 36" - Arch D Size