RISER NOTES:

1. RISER IS A DIAGRAMMATICAL REPRESENTATION OF THE SYSTEM ARCHITECTURE IN BUILDING CROSS SECTION. IT IS NOT INTENDED TO REPRESENT ACTUAL WIRE RUNS, PANEL CONFIGURATIONS OR PENETRATIONS. REFER TO FLOOR PLANS AND PANEL DETAILS FOR CIRCUIT ROUTING AND CONFIGURATION INFORMATION.
2. ALL WIRING SHALL COMPLY WITH APPLICABLE ELECTRICAL CODES. REFER TO 'APPLICABLE CODES & STANDARDS' ON SHEET FA-000 FOR SPECIFIC CODE REFERENCES.

NOTE:
ANY NOTIFICATION OR TRANSPONDER COMMUNICATION CIRCUIT GOING FROM THE FACP OR XPNDR TO A DIFFERENT FLOOR NEEDS TO HAVE PATHWAY LEVEL 2 SURVIVABILITY VIA CI CABLING OR EQUIVALENT PROTECTION, FROM THE ASSOCIATED PANEL TO THE FIRST DEVICE ON THAT FLOOR.

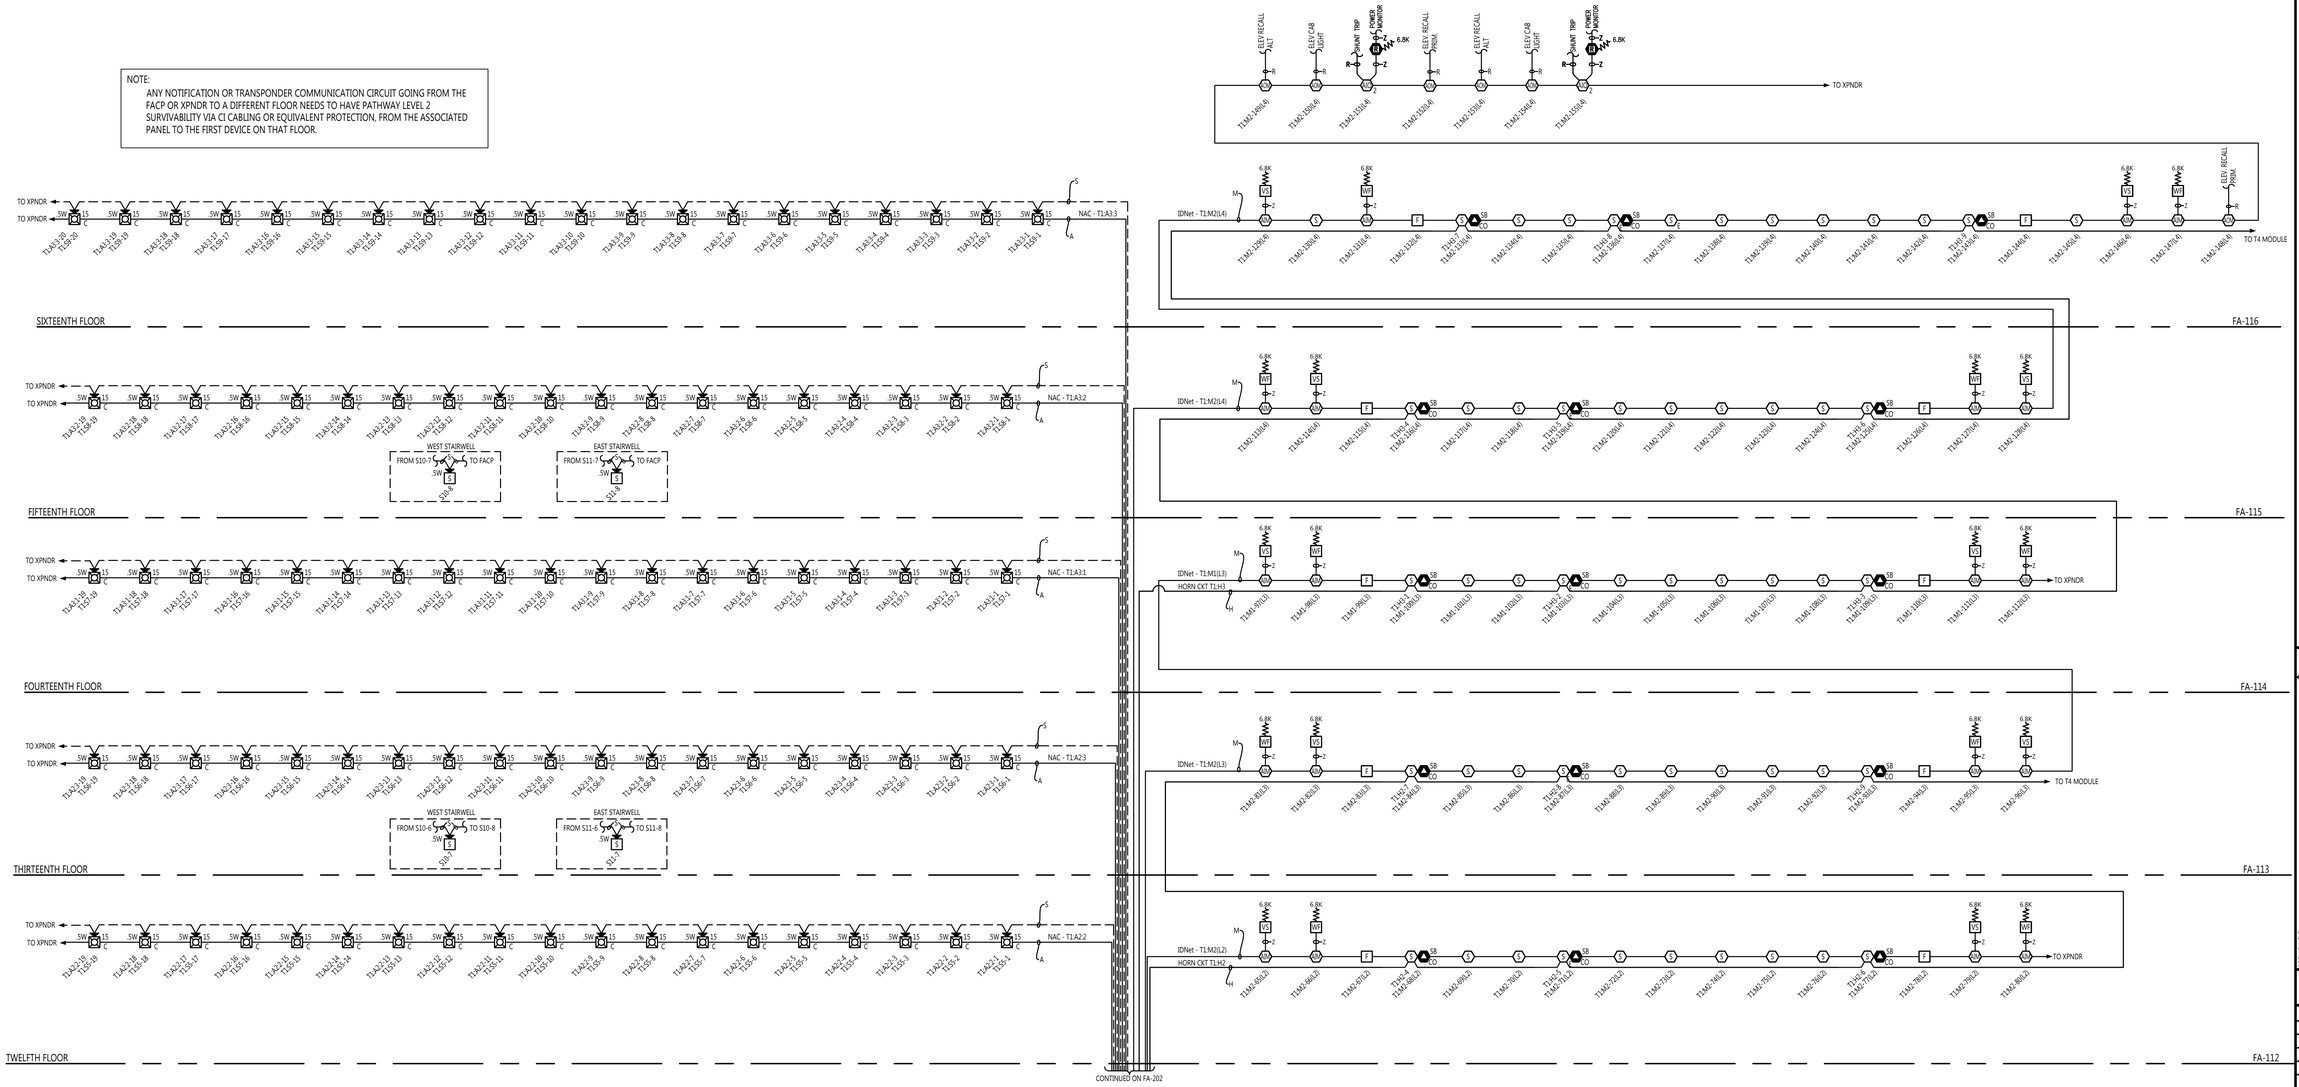

TWELFTH THROUGH SIXTEENTH FLOOR RISER DIAGRAM

SCALE: N.T.S.

tyco SimplexGrinnell
Safer. Smarter. Tyco.™
DISTRICT - 147
30 THOMAS DRIVE
WESTBROOK, ME 04092
SERVICE: 207-842-6440
PHONE: 207-842-6440
FAX: 207-842-6439

FRANKLIN TOWERS

FRANKLIN TOWERS
211 CUMBERLAND AVE
PORTLAND, ME 04101

ISSUE LOG				
MARK	DATE	CAD	CHK	DESCRIPTION

Revisions shown with △ symbol

DRAWN BY:	J.DELACRUZ
CHECKED BY:	A.ONEAL
ISSUE DATE:	1/19/18
JOB #:	
PROJECT #:	147-604032801

TYCO SIMPLEXGRINNELL © 2018

SYSTEM:
FIRE ALARM SYSTEM

SHEET:
TWELFTH THROUGH SIXTEENTH FLOOR RISER DIAGRAM

FA-203

IMPORTANT NOTICE TO USER: To improve or correct this drawing, please write to us. Information contained herein shall be at the sole risk of the user. This information may not be sold or transferred to any third party, used on other projects or additions to the project for which it was prepared, or used for completion of this project by any third party. SimplexGrinnell disclaims all liability for the use or misuse of altered files by the user or any third party and holds the user harmless for any and all claims for loss, damage or injury arising directly or indirectly as a result.

FILE PATH: Z:\CAD-Engineering - New (2011) & Newer\1Marine Projects\Franklin Towers (P46040328)\SG Dwgs\Original Dwgs & Calc\FA-201.dwg
LAST SAVED BY: IGREGORY
LAST PRINTED: 1/23/2018 1:37:06 PM
24" x 36" - Arch D Size