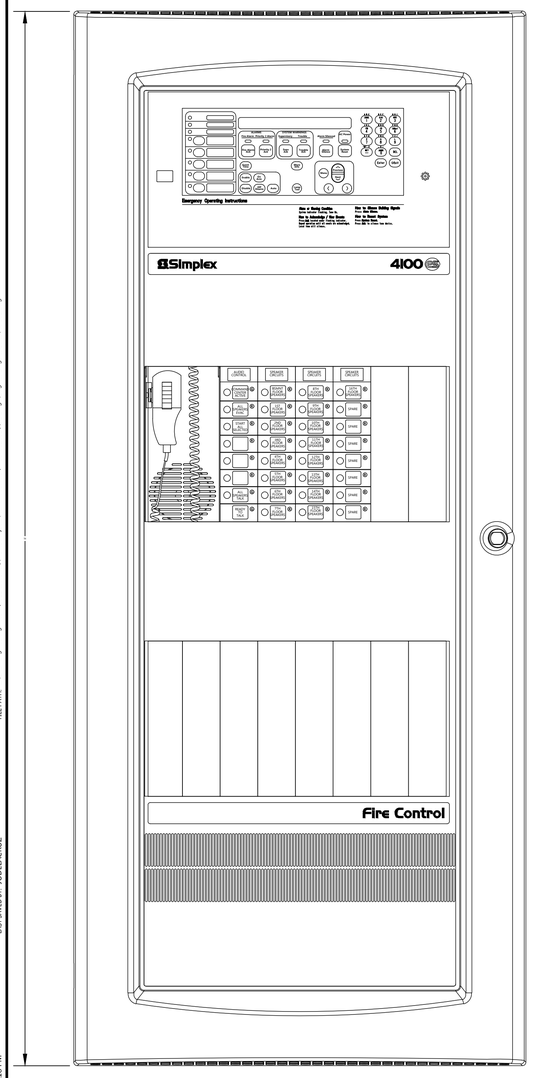

FIRE ALARM CONTROL PANEL
CABINET # 1 - FIRST FLOOR
FIRE COMMAND
SCALE: NTS

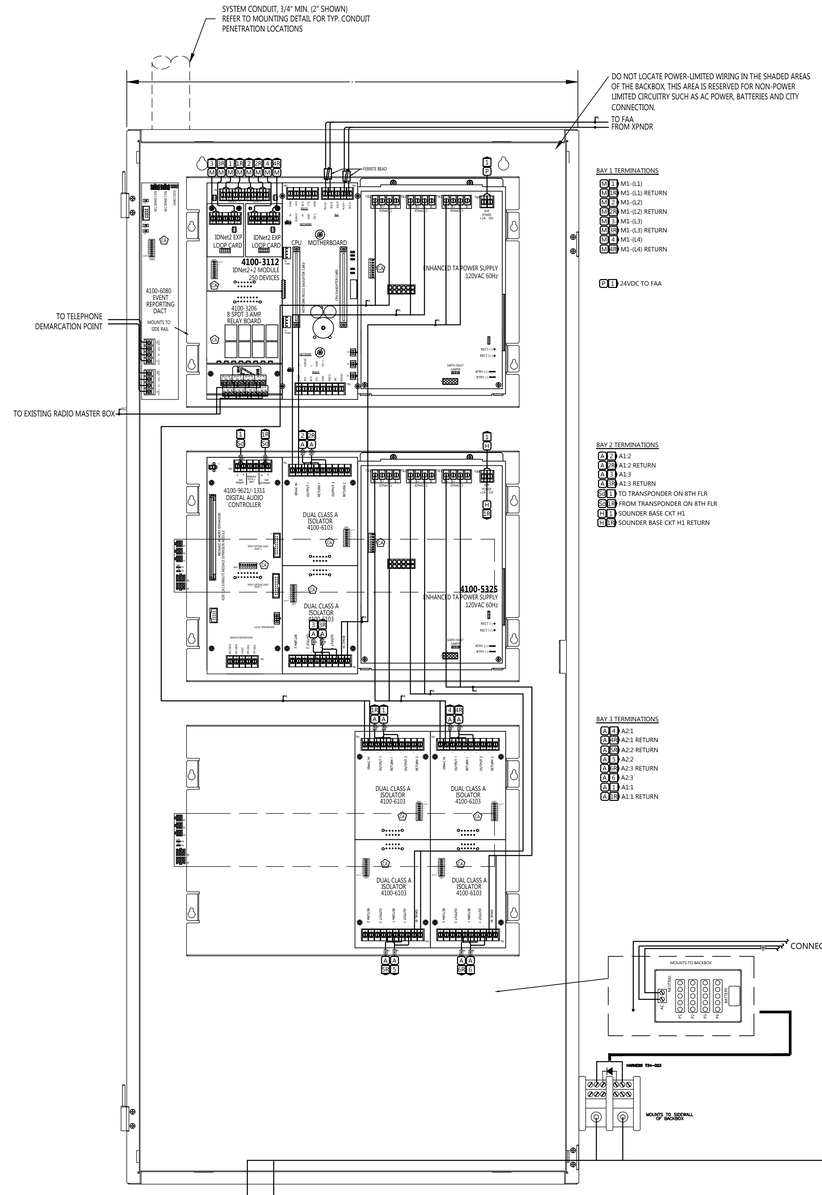

2081-9280 CABINET W/PW-PS12750U 75Ah BATTERIES
SCALE: NTS

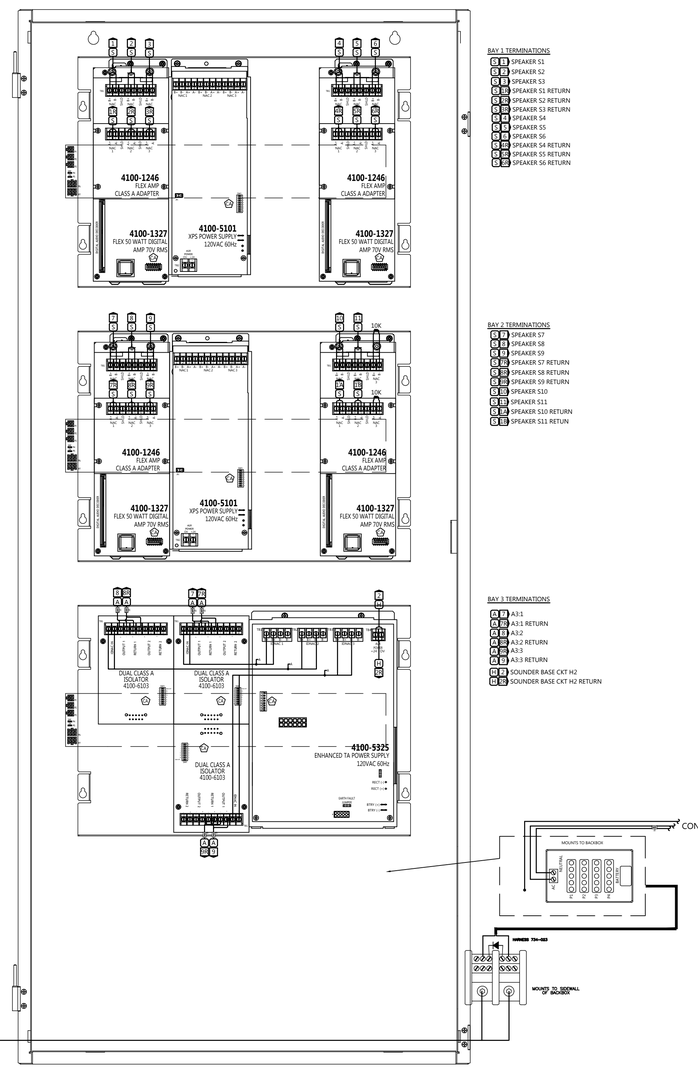

FIRE ALARM CONTROL PANEL
CABINET #2 - FIRST FLOOR
FIRE COMMAND
SCALE: NTS

tyco SimplexGrinnell
Safer. Smarter. Tyco.™
DISTRICT - 147
30 THOMAS DRIVE
WESTBROOK, ME 04092
SERVICE: 207-842-6440
PHONE: 207-842-6440
FAX: 207-842-6439

FRANKLIN TOWERS

FRANKLIN TOWERS
211 CUMBERLAND AVE
PORTLAND, ME 04101

ISSUE LOG:

MARK	DATE	CAD	CHK	DESCRIPTION

Revisions shown with ⚠ symbol

DRAWN BY:	J.DELACRUZ
CHECKED BY:	A.ONEAL
ISSUE DATE:	1/19/18
JOB #:	
PROJECT #:	147-6040328O1

TYCO SIMPLEXGRINNELL © 2018

SYSTEM:
FIRE ALARM SYSTEM

SHEET:
FACP PANEL DETAIL

FA-501

IMPORTANT NOTICE TO USER: By accepting or using this drawing, you are hereby advised that the information contained herein is the property of Tyco SimplexGrinnell. The drawing may be subject to one or more patents or pending patent applications worldwide. By your use, copying, modification or alteration of the information contained herein, you agree that Tyco SimplexGrinnell disclaims all liability for the use or misuse of altered files by the user or any third party and such user shall be responsible for, and hold SimplexGrinnell harmless from any and all claims for loss, damage or injury arising directly or indirectly therefrom.

FILE PATH: Z:\CAD-Engineering - New (2011 & Newer)\Maine Projects\Franklin Towers (PH)\6040328O1 (SG Days)\Original Dwgs & Calcs\FA-501.dwg
LAST SAVED BY: JUDELACRUZ
LAST PRINTED: 1/23/2018 1:37:18 PM
24" x 36" - Arch D Size