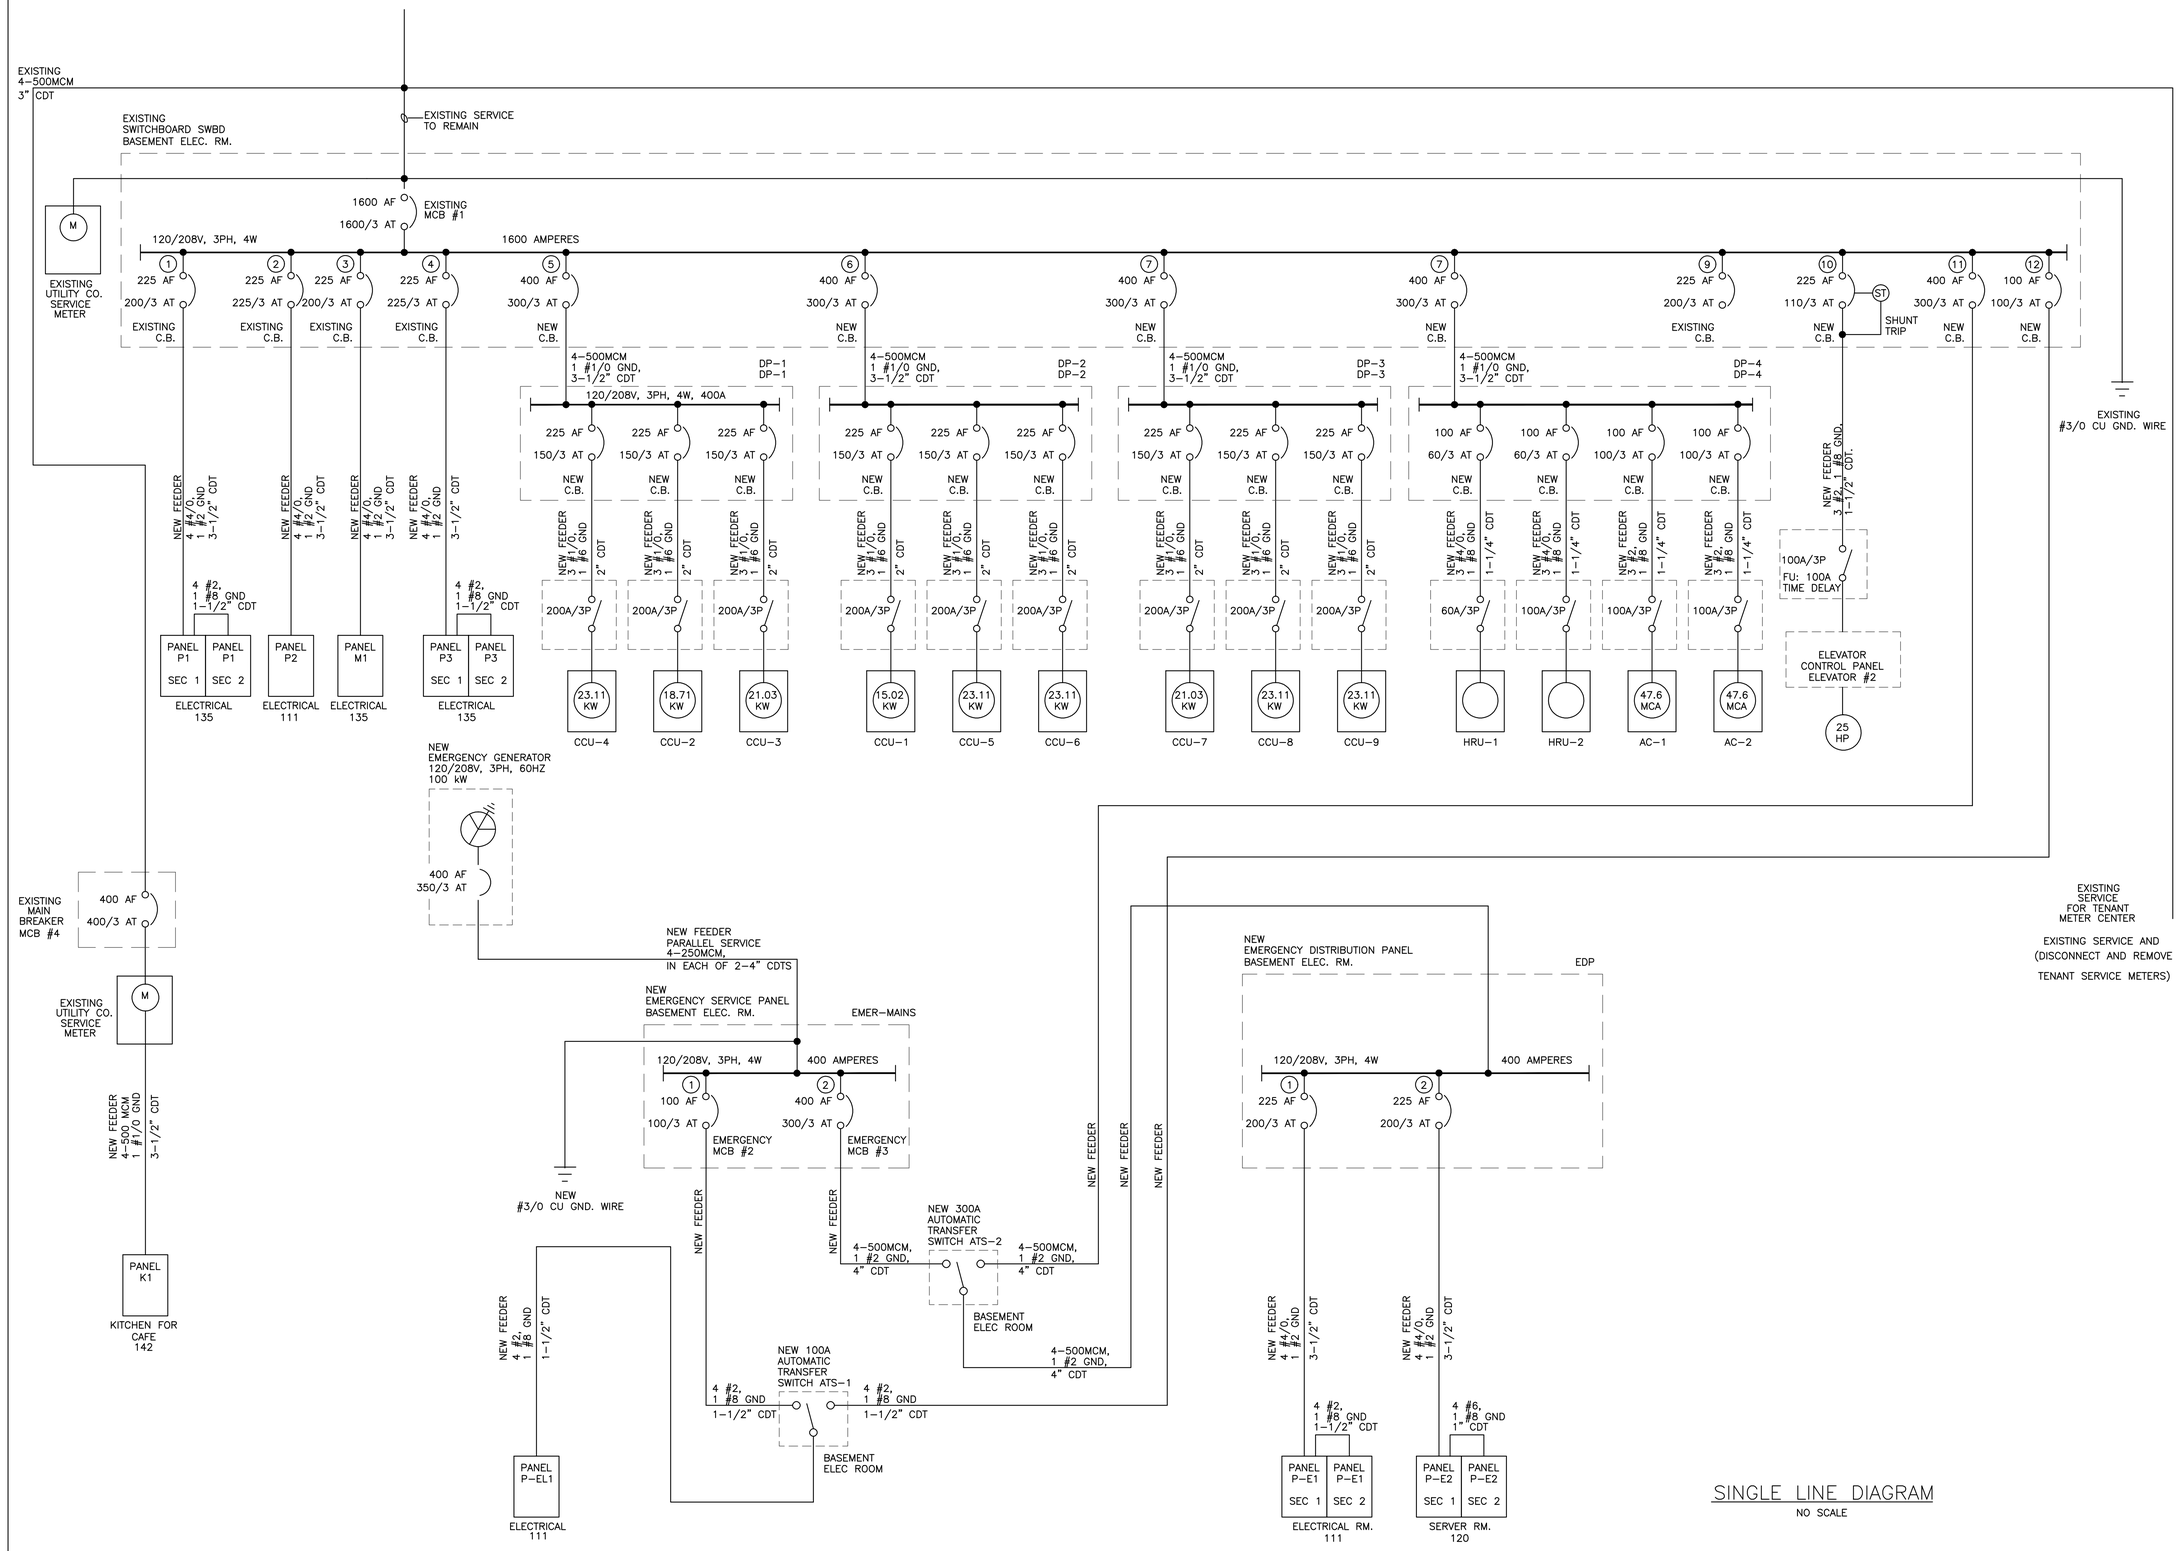

SINGLE LINE DIAGRAM

NO SCALE

STATE OF MAINE
LAWRENCE E. BARTLETT
No. 7928
LICENSED PROFESSIONAL ENGINEER
Lawrence E. Bartlett

POWERPAY OFFICE FIT UP

Winton Scott Architects
5 Milk Street
Portland, ME 04101

Wright Ryan Construction, Inc.
10 Danforth Street
Portland, ME 04101

Becker Structural Engineers, Inc.
75 York Street
Portland, Maine 04101

Mechanical Systems Engineers
10 Royal River Center
Yarmouth, Maine 04096

Bartlett Design
942 Washington St.
Bath, Maine 04530

Fore Solutions
386 Fore Street
Portland, Maine 04101

SINGLE LINE DIAGRAM

E3.4

Scale: None | Date: 03-20-09