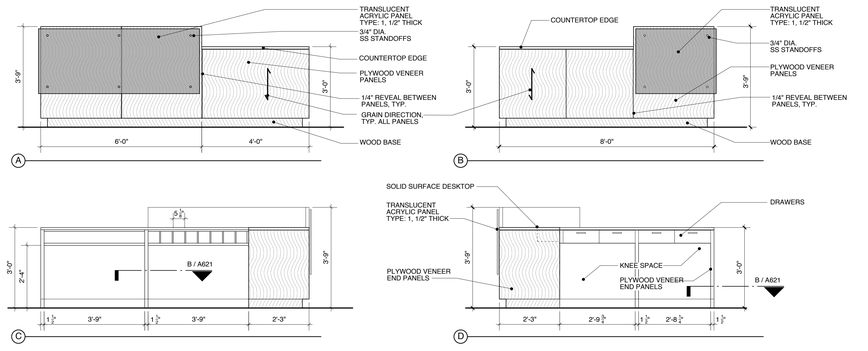

1 A621 STAFF / SERVICE DESK ELEVATIONS
SCALE: 1/2" = 1'-0"

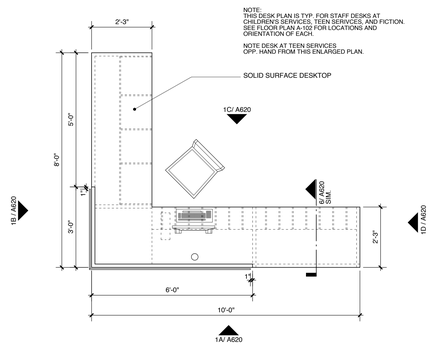

2 A102 TYPICAL SERVICES AND STAFF DESKS PLAN
SCALE: 1/2" = 1'-0"

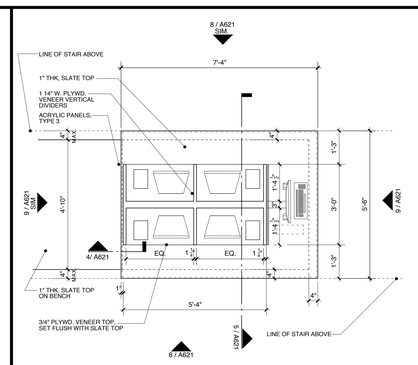

3 A102 SELF CHECK OUT DESK PLAN
SCALE: 1/2" = 1'-0"

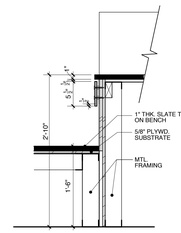

4 A621 SELF CHECK OUT SECTION
SCALE: 1" = 1'-0"

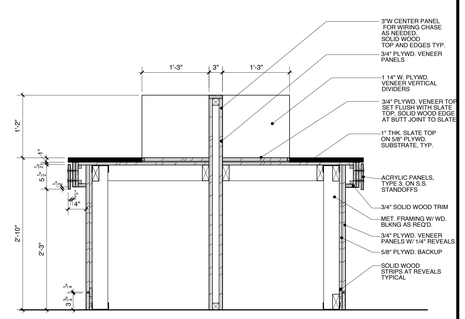

5 A621 SELF CHECK OUT DESK SECTION
SCALE: 1" = 1'-0"

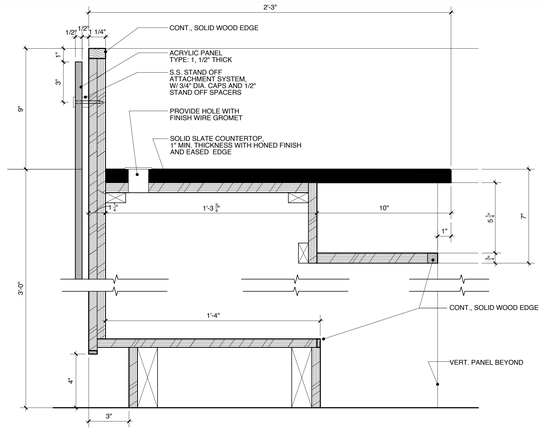

11 A620 COUNTERTOP AND CABINET DETAIL : AT STORAGE CUBIES
SCALE: 3" = 1'-0"

12 A620

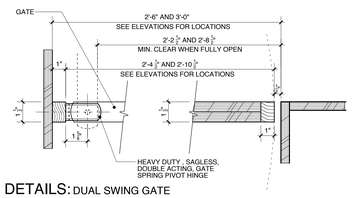

7 A620 JAMB DETAILS: DUAL SWING GATE
SCALE: 3" = 1'-0"

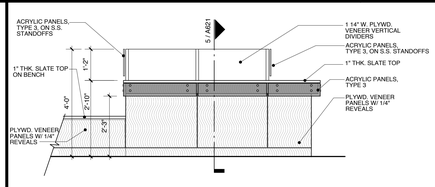

8 A621 SELF CHECK OUT DESK ELEVATION
SCALE: 1/2" = 1'-0"

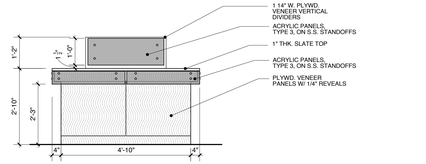

9 A621 SELF CHECK OUT DESK ELEVATION
SCALE: 1/2" = 1'-0"

10 A621

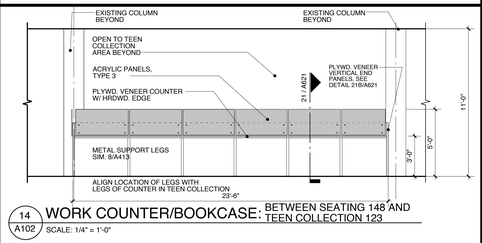

14 A102 WORK COUNTER/BOOKCASE: BETWEEN SEATING 148 AND TEEN COLLECTION 123
SCALE: 1/4" = 1'-0"

15 A621

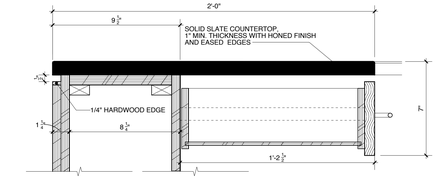

16 A620 COUNTERTOP AND DRAWER DETAIL
SCALE: 3" = 1'-0"

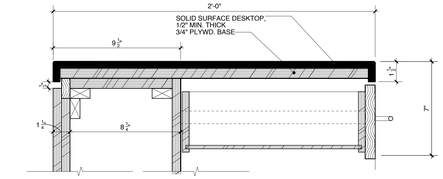

17 A620 STAFF DESKTOP AND DRAWER DETAIL
SCALE: 3" = 1'-0"

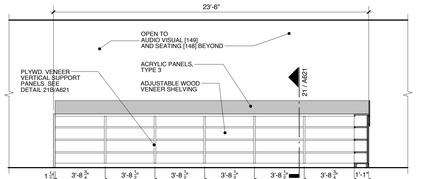

18 A102 LOW WOOD SHELVING: TEEN COLLECTION 123
SCALE: 1/4" = 1'-0"

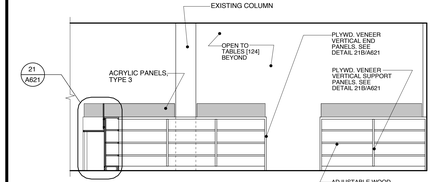

19 A102 TEEN COLLECTION 123
SCALE: 1/4" = 1'-0"

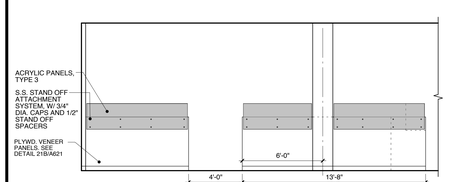

20 A102 TEEN COLLECTION 123
SCALE: 1/4" = 1'-0"

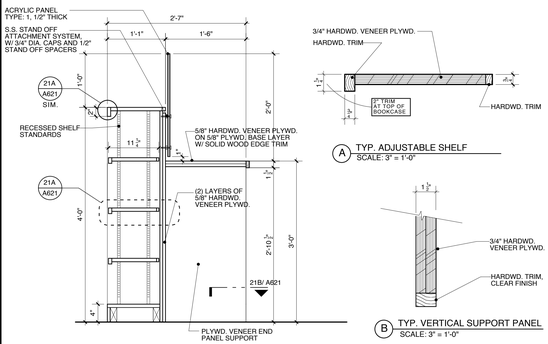

21 A102 SHELVING DETAIL
SCALE: 1" = 1'-0"

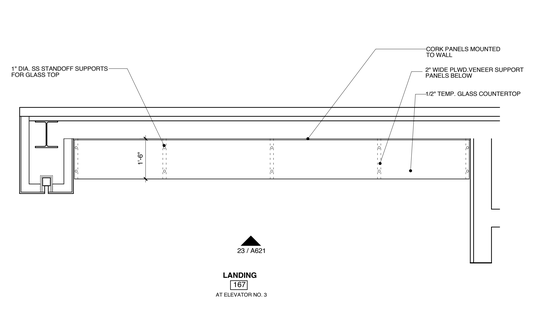

22 A102 COUNTER PLAN AT LANDING 167
SCALE: 1/2" = 1'-0"

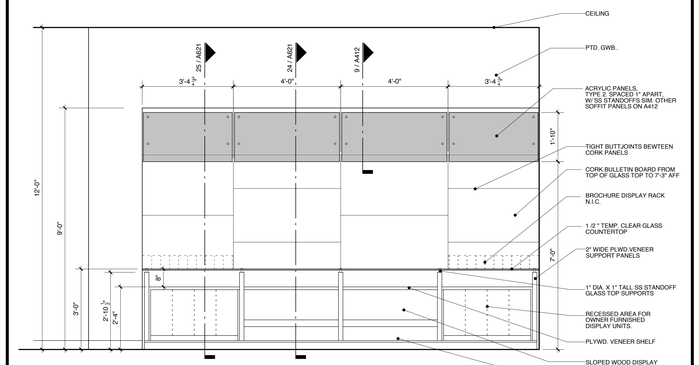

23 A621 COMMUNITY BULLETIN BOARD AT LANDING 167
SCALE: 1/2" = 1'-0"

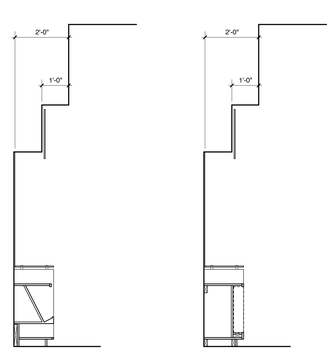

24 A621 SECTION
SCALE: 1/2" = 1'-0"

25 A621 SECTION
SCALE: 1/2" = 1'-0"

SSA
Scott Simons Architects
75 York Street
Portland, Maine 04101
tel 207 772 4656
fax 207 828 4656
web www.simonsarchitects.com

THIS DRAWING IS THE PROPERTY OF SCOTT SIMONS ARCHITECTS AND IS NOT TO BE COPIED OR REPRODUCED IN PART OR WHOLE.

LICENSED ARCHITECT SCOTT R. SIMONS NO. 2294 STATE OF MAINE

PROJECT
Portland Public Library
Addition / Renovation
5 MONUMENT SQUARE PORTLAND, ME

TITLE
MILLWORK ELEVATIONS AND DETAILS

STATUS:
ISSUED FOR BIDDING
CONSTRUCTION DOCUMENTS

DATE: 02.13.2009
SCALE:
PROJECT NO. 2008-0030
DRAWN BY:
REVISION /DATE:

2009 © Scott Simons Architects

DWG NO.
A621