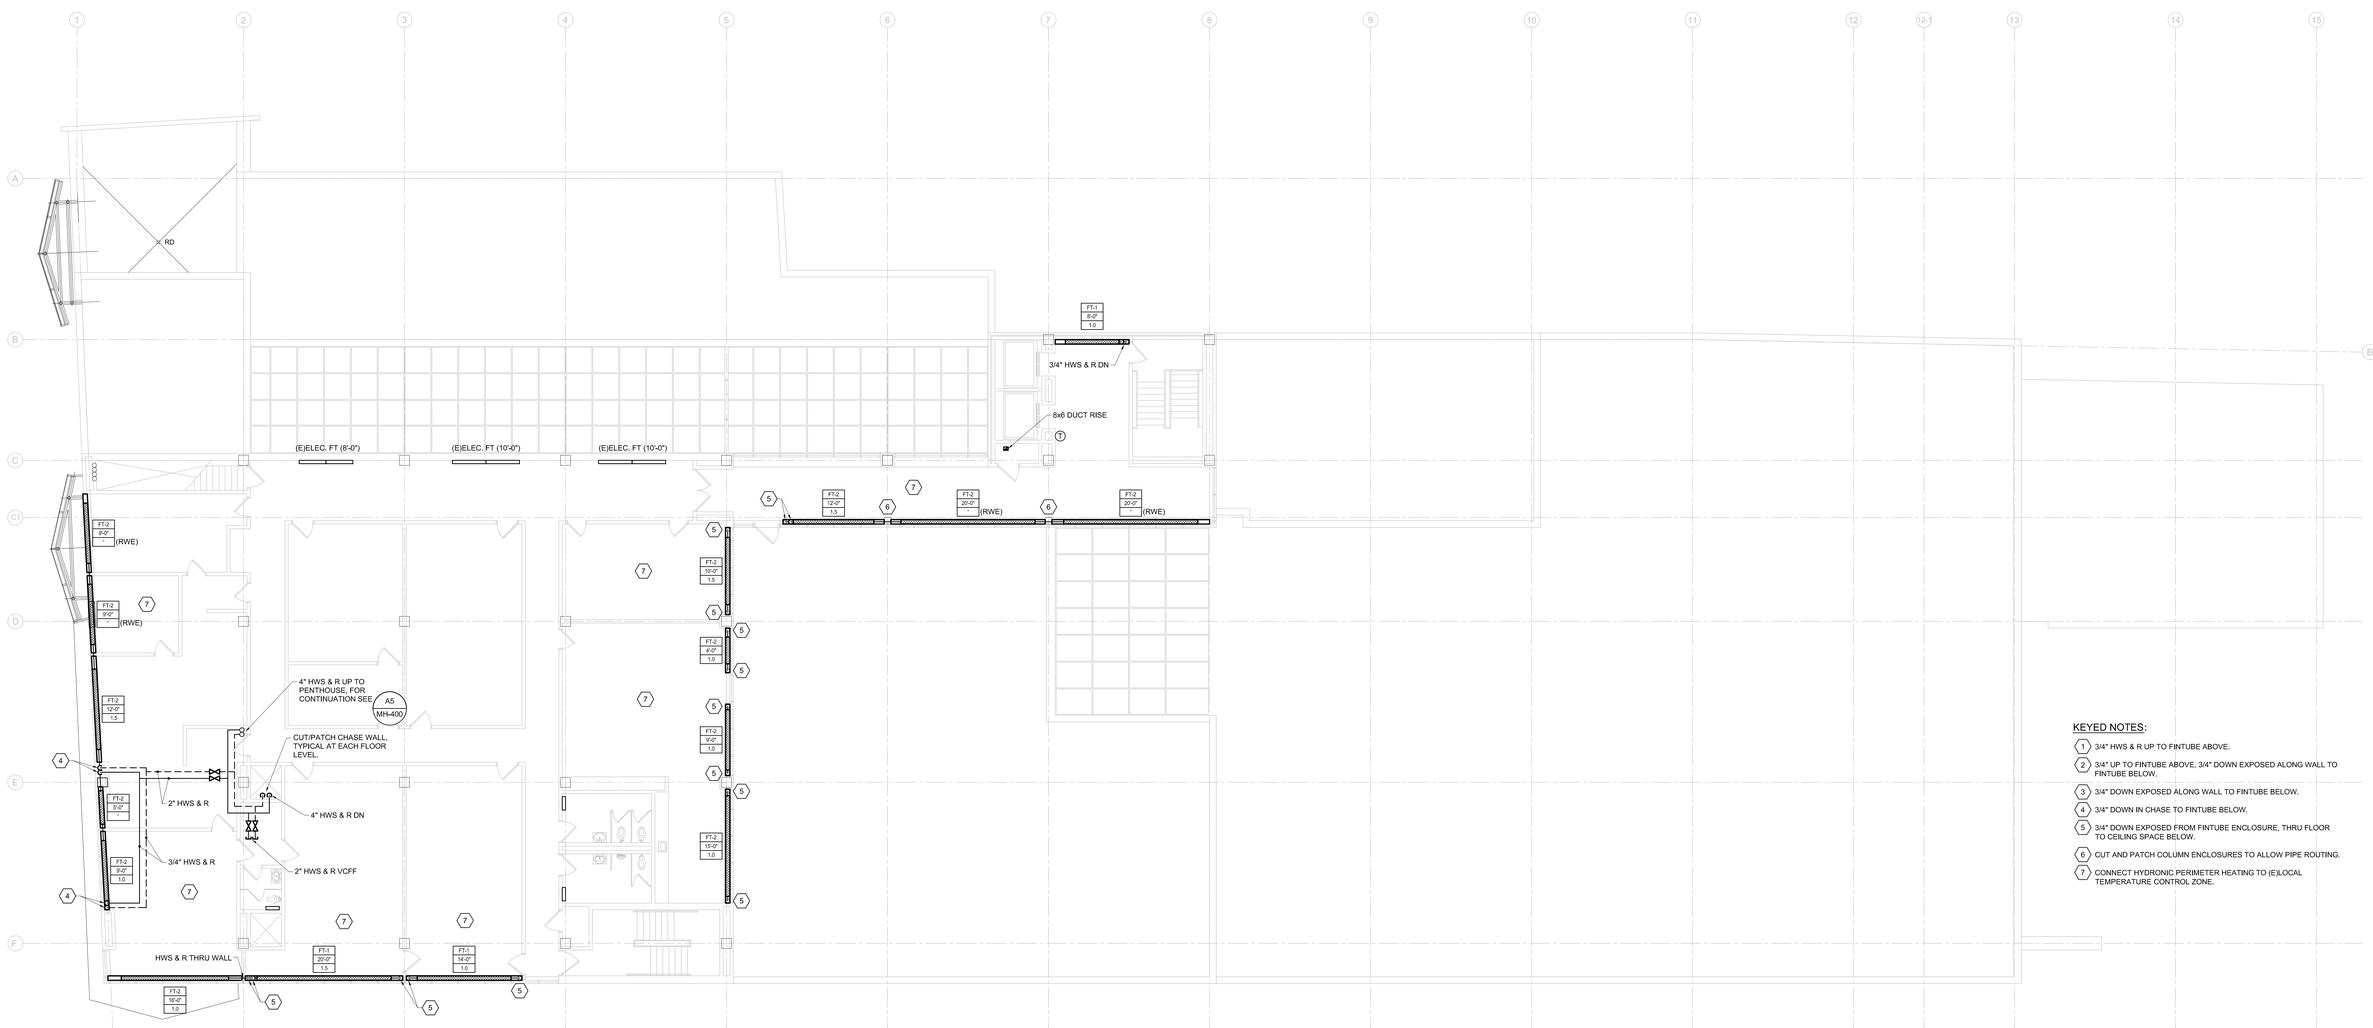

KEYED NOTES:

1. 3/4" HWS & R UP TO FINTUBE ABOVE.
2. 3/4" UP TO FINTUBE ABOVE, 3/4" DOWN EXPOSED ALONG WALL TO FINTUBE BELOW.
3. 3/4" DOWN EXPOSED ALONG WALL TO FINTUBE BELOW.
4. 3/4" DOWN IN CHASE TO FINTUBE BELOW.
5. 3/4" DOWN EXPOSED FROM FINTUBE ENCLOSURE, THRU FLOOR TO CEILING SPACE BELOW.
6. CUT AND PATCH COLUMN ENCLOSURES TO ALLOW PIPE ROUTING.
7. CONNECT HYDRONIC PERIMETER HEATING TO (E)LOCAL TEMPERATURE CONTROL ZONE.

PLAN NORTH

Scott Simons Architects
75 York Street
Portland, Maine 04101
tel 207 772 4656
fax 207 828 4656
web www.simonsarchitects.com

THIS DRAWING IS THE PROPERTY OF SCOTT SIMONS ARCHITECTS AND IS NOT TO BE COPIED OR REPRODUCED IN PART OR WHOLE.

PROJECT

Portland Public Library Renovation

PORTLAND, ME

TITLE

MECHANICAL PIPING PLAN ~ LEVEL 3

STATUS:

Issued for Bidding

DATE: 02-13-2009	REVISION /DATE:
SCALE: As Noted	
PROJECT NO. 2008-0030	
DRAWN BY: REW	2008© Scott Simons Architects

DWG NO. MP-103

STATE OF MAINE
IAN A. MACDONALD
No. 6980
LICENSED PROFESSIONAL ENGINEER

Allied Engineering
Structural Mechanical Electrical Commissioning
160 Veranda Street
Portland, Maine 04103
T: 207.221.2260
F: 207.221.2266
Web: www.allied-eng.com

Allied Project No: 08040 | Cad File: 08040M.DWG | Checked By: IAM

A1	MECHANICAL PIPING PLAN ~ LEVEL 3
1/8" = 1'-0"	

N:\Projects\2008\08040 ~ Portland Public Library ~ Phase I\00 Drawing Files\08040M.dwg Feb 13, 2009 - 12:35pm