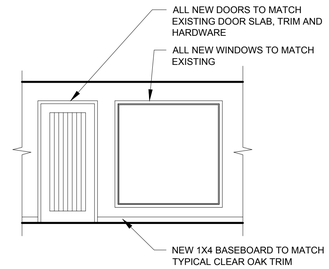

2 TYPICAL DOOR AND WINDOW ELEVATION
1/4" = 1'-0"

ALL DOOR HARDWARE TO BE 'LEVER TYPE' HARDWARE

WALL TYPE

GRAPHIC DEPICTION	DESCRIPTION
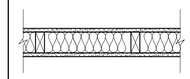	- LAYER OF ⅝" GWB - 2X4 WOOD STUDS AT 16" O.C. - 3-1/2" ACOUSTICAL SOUND BATT INSULATION - LAYER OF ⅝" GWB

TYPE	FIRE RATING	UL NUMBER	STC RATING	IIC RATING
NA	N/A	N/A	N/A	N/A

GENERAL NOTES:

1.) REPAIR AND PAINT ALL WALLS
2.) REPLACE ALL CARPET WITH NEW
3.) REPLACE ALL BASEBOARD WITH NEW
4.) REPLACE ALL ACT CEILING TILES
5.) REPLACE ALL LIGHTING
6.) REMOVE / REPLACE THERMOSTATS AS REQUIRED
7.) G.C. TO REVIEW OPERATION OF EXISTING EXTERIOR WINDOWS AND PROPOSE ANY POSSIBLE UPGRADE OPTIONS TO OWNER

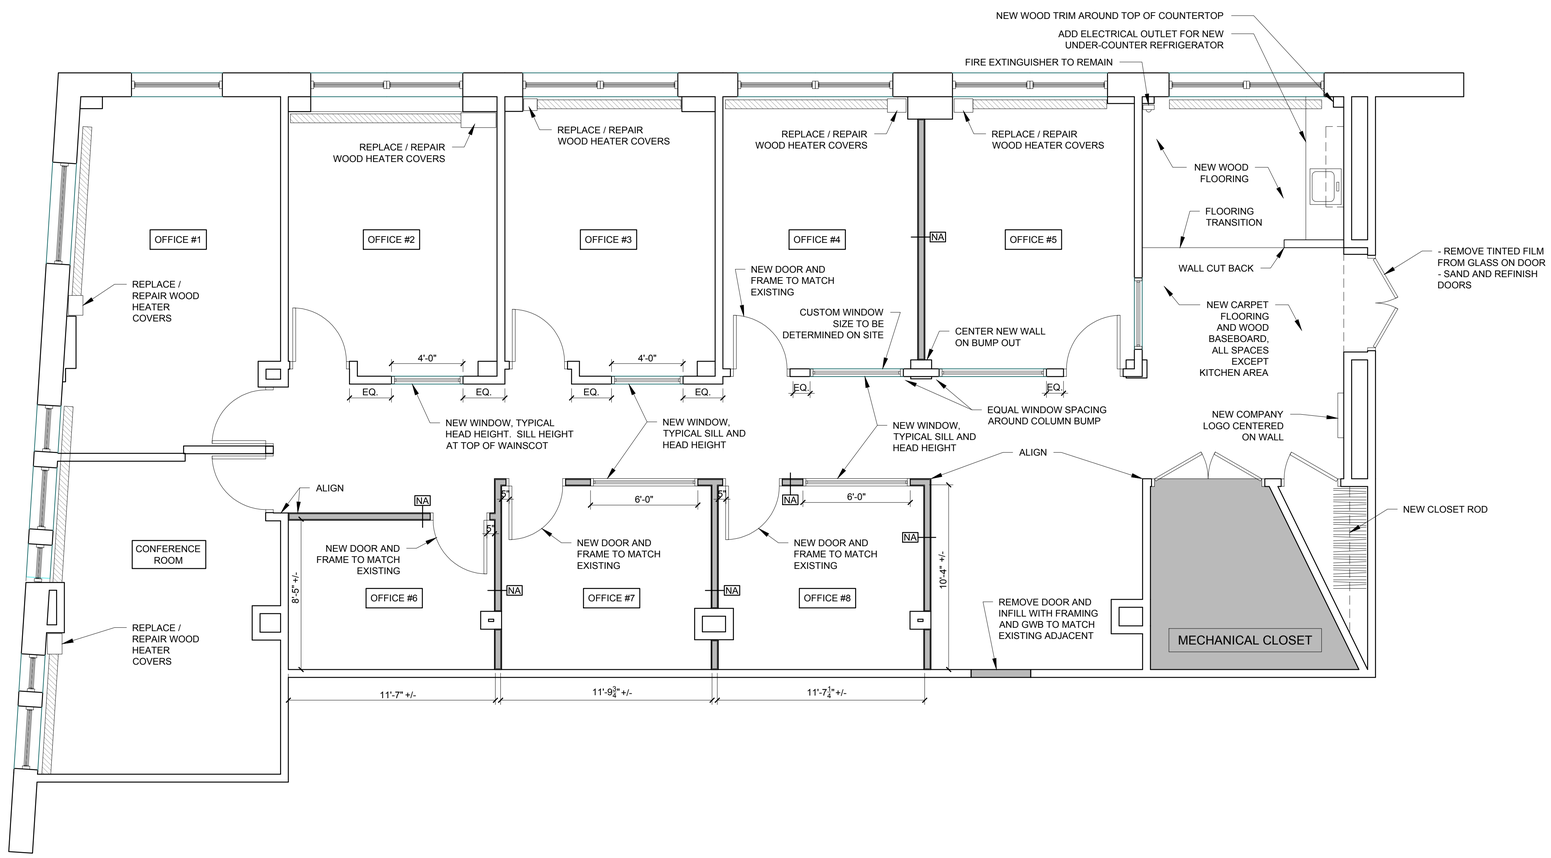

1 FLOOR PLAN
1/4" = 1'-0"

REGISTERED ARCHITECT
RYAN J. SENATORE
No. 3322
STATE OF MAINE

© 2016 RYAN SENATORE ARCHITECTURE

OFFICE RENOVATION

465 CONGRESS STREET, 7TH FLOOR, SUITE 702
PORTLAND, MAINE

RSA
RYAN SENATORE
ARCHITECTURE
565 CONGRESS STREET
PORTLAND, MAINE 04101
207-650-6414
senatorearchitecture.com

CONSULTANTS:

REVISIONS:

DATE:	27 JULY 2016
PROJECT No.	1636
DRAWN BY:	RRT
CHECKED BY:	RJS
SCALE:	AS NOTED

SHEET TITLE:
FLOOR PLAN

A1-0