


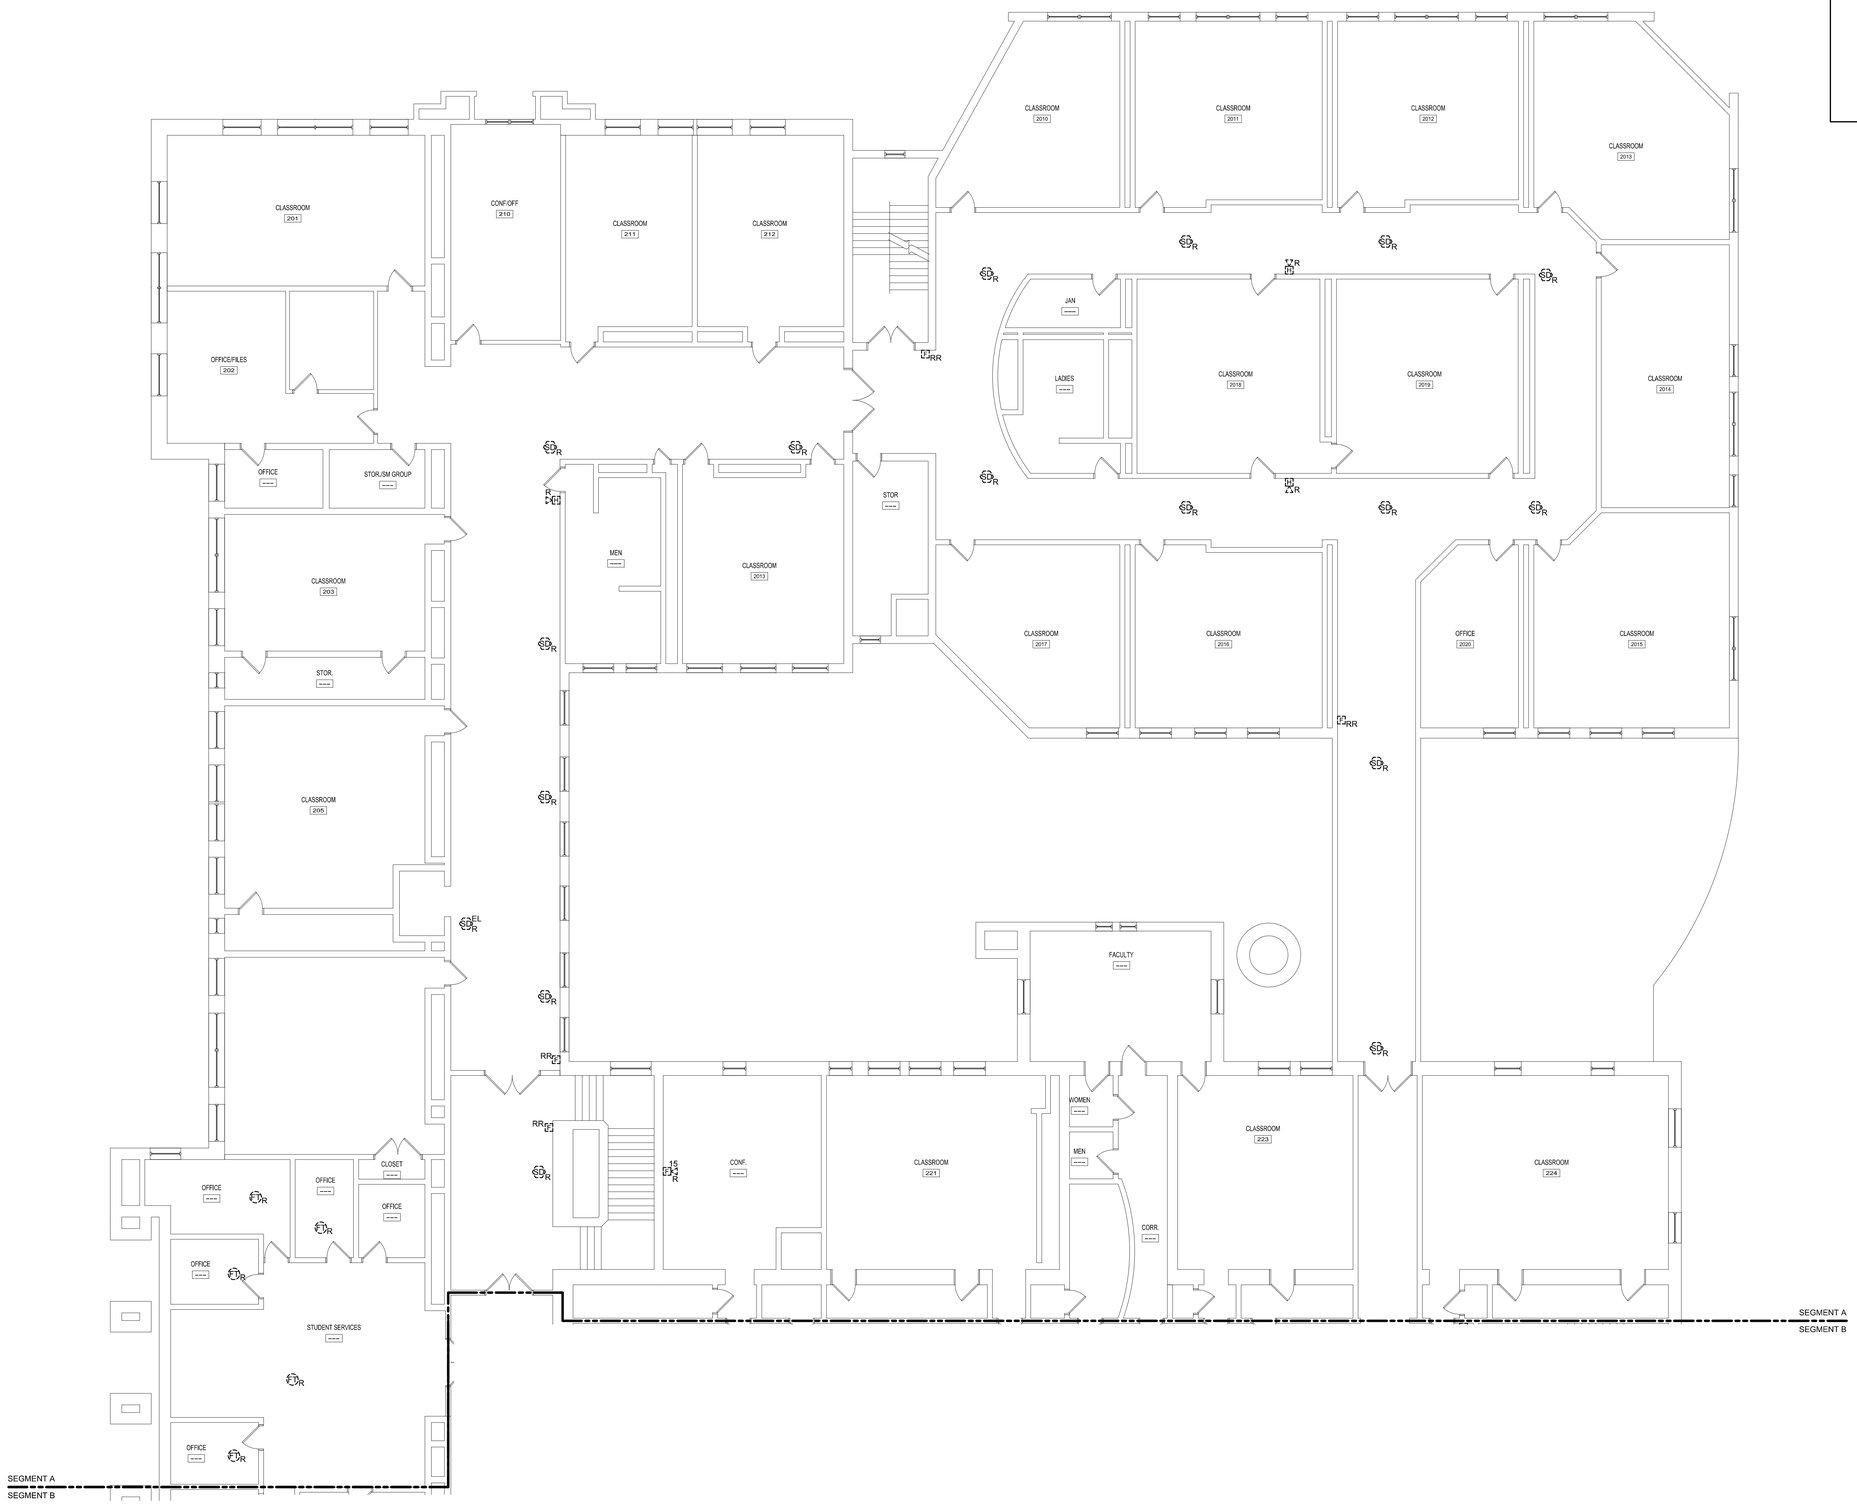


KEY PLAN

LEGEND:

| | |
|---|---|
| E | EXISTING TO REMAIN |
| ER | EXISTING RELOCATED |
| NR | NEW TO REPLACE EXISTING IN EXISTING LOCATION |
| R | EXISTING TO BE REMOVED |
| RR | REMOVE & RELOCATE EXISTING |
| | FIRE ALARM HORN / LIGHT |
| | MULTI-CANDLA STROBE |
| | MULTI-CANDELA SPEAKER/STROBE |
| | CEILING MOUNTED MULTI-CANDELA SPEAKER/STROBE |
| | FIRE ALARM SYSTEM CEILING MOUNTED HEAT DETECTOR - "EL" FOR ELEVATOR SHUNT TRIP |
| | FIRE ALARM SYSTEM CEILING MOUNTED SMOKE DETECTOR - "EL" FOR ELEVATOR RECALL |
| | WALL MOUNTED FIRE ALARM SYSTEM MANUAL PULL STATION |
| | KNOX BOX |
| | JUNCTION BOX |
| | DOOR HOLD-OPEN DEVICE CONNECTION |
| | FIRE ALARM SYSTEM/SPRINKLER SYSTEM PRESSURE SWITCH |
| | FIRE ALARM SYSTEM/SPRINKLER SYSTEM FLOW SWITCH |
| | FIRE ALARM SYSTEM/SPRINKLER SYSTEM TAMPER SWITCH |
| | FIRE ALARM SYSTEM DUCT MOUNTED SMOKE DETECTOR |
| FACP | FIRE ALARM SYSTEM CONTROL PANEL |
| FAA | FIRE ALARM ANNUNCIATOR |
| | GAS SHUT-OFF |
| RT | RADIO TRANSMITTER BOX |
| MM | MONITOR MODULE |
| RT | TEST STATION |
| RM | RELAY MODULE |
| | ANSUL GAS TANK |
| AMP | FIRE ALARM AMPLIFIER |

| REV. | DESCRIPTION | DATE |
|---|---|---|
| -- | -- | -- |
| -- | -- | -- |
| -- | -- | -- |
| 0 | ISSUED FOR BID | 06.12.15 |

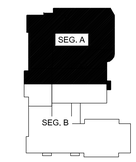ISSUED FOR BID

06.12.15

CURRENT ISSUE STATUS:

STATE OF MAINE STEPHANIE J. LAPLANT No.10272 LICENSED PROFESSIONAL ENGINEER

06.12.15

WBRC
ARCHITECTS• ENGINEERS
WWW.WBRCAE.COM
BANGOR, MAINE 207-947-4511
PORTLAND, MAINE 207-828-4511
SARASOTA, FLORIDA 941-556-0757

PROJECT: PORTLAND HIGH SCHOOL FIRE ALARM UPGRADES

PORTLAND, ME

SHEET TITLE: SECOND FLOOR - SEG. A FIRE ALARM REMOVALS PLAN

MBRC CAD FILE: 404100 – FD103A

PROJECT No. 404100

SCALE: AS NOTED

PROJECT MANAGER: SJL

DRAWN BY: KRM

CHECKED BY: SJL

GRAPHIC SCALE: 0" 1"

SHEET No. FD103A

© COPYRIGHT 2015 WBRC

| | |
|---|---|
| A1 | SECOND FLOOR - SEG. A FIRE ALARM REMOVALS PLAN |
| 1/8" = 1'-0" | -- |

6/16/2015 2:44 PM I:\404100\404100 PORTLAND HIGH SCHOOL FIRE ALARM SYSTEM\2 DESIGN\DWGS\BLDG\PORTLAND SCHOOL EXISTING DRAWINGS\SHEETS\404100-FD103A SECOND FLOOR - SEG. A FIRE ALARM REMOVALS PLAN.DWG KYLE.MAHAR