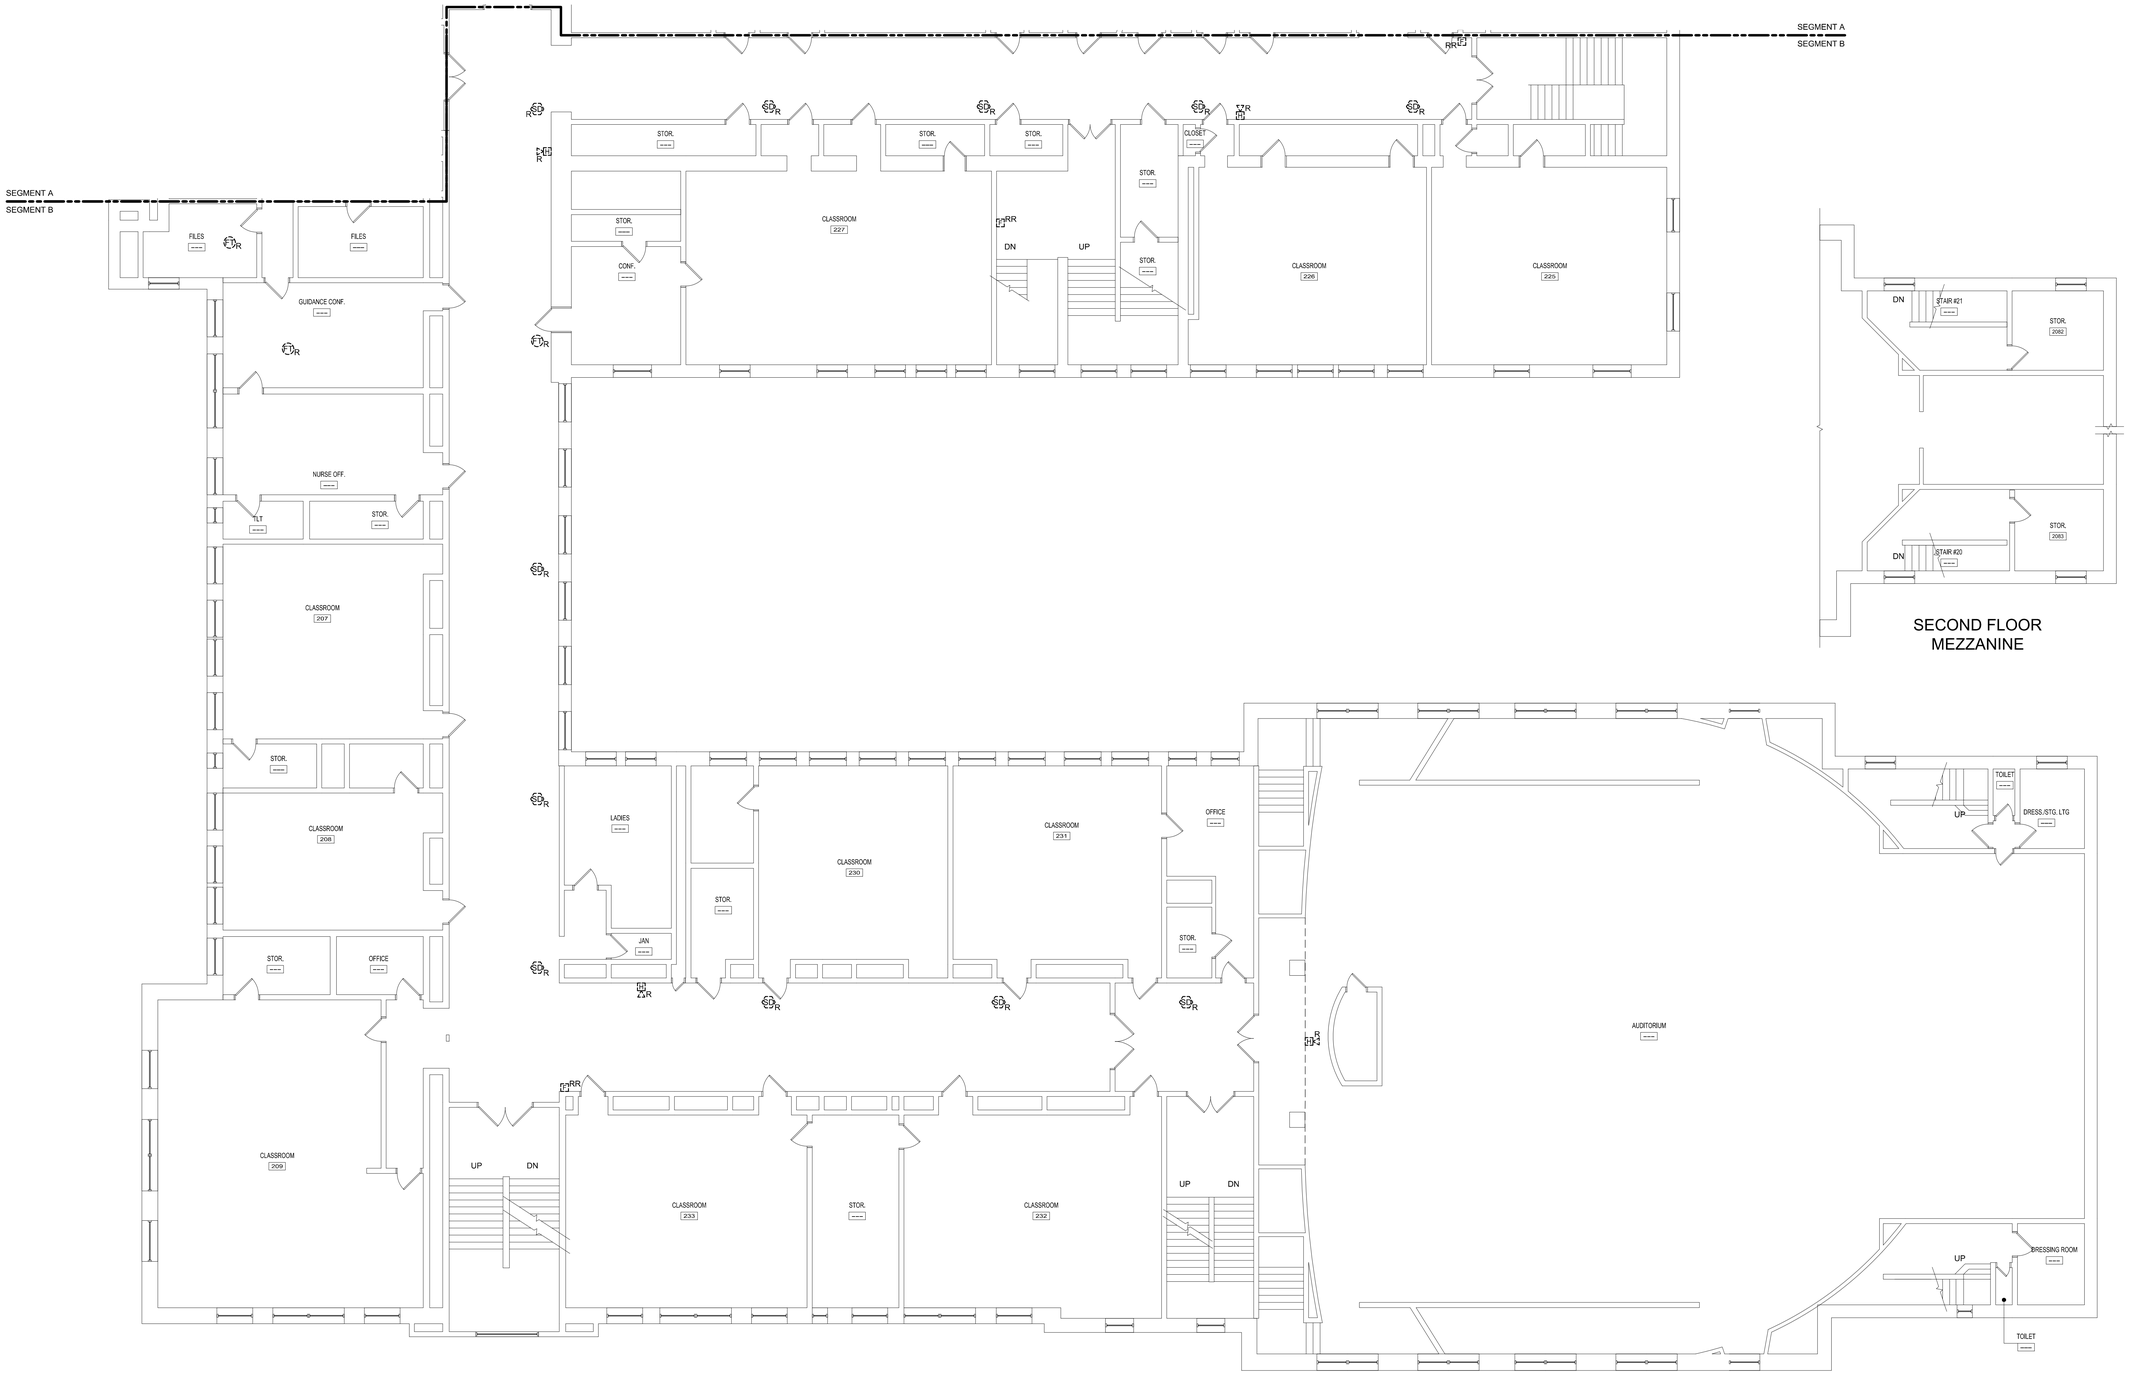

SECOND FLOOR
MEZZANINE

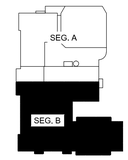

KEY PLAN

LEGEND:

E	EXISTING TO REMAIN
ER	EXISTING RELOCATED
NR	NEW TO REPLACE EXISTING IN EXISTING LOCATION
R	EXISTING TO BE REMOVED
RR	REMOVE & RELOCATE EXISTING
FH	FIRE ALARM HORN / LIGHT
FV	MULTI-CANDLA STROBE
FSH	MULTI-CANDELA SPEAKER/STROBE
FSH	CEILING MOUNTED MULTI-CANDELA SPEAKER/STROBE
FHT	FIRE ALARM SYSTEM CEILING MOUNTED HEAT DETECTOR - "EL" FOR ELEVATOR SHUNT TRIP
FSD	FIRE ALARM SYSTEM CEILING MOUNTED SMOKE DETECTOR - "EL" FOR ELEVATOR RECALL
F	WALL MOUNTED FIRE ALARM SYSTEM MANUAL PULL STATION
K	KNOX BOX
J	JUNCTION BOX
	DOOR HOLD-OPEN DEVICE CONNECTION
FPS	FIRE ALARM SYSTEM/SPRINKLER SYSTEM PRESSURE SWITCH
FFS	FIRE ALARM SYSTEM/SPRINKLER SYSTEM FLOW SWITCH
FTS	FIRE ALARM SYSTEM/SPRINKLER SYSTEM TAMPER SWITCH
FSD	FIRE ALARM SYSTEM DUCT MOUNTED SMOKE DETECTOR
FACP	FIRE ALARM SYSTEM CONTROL PANEL
FAA	FIRE ALARM ANNUNCIATOR
	GAS SHUT-OFF
EX RT	RADIO TRANSMITTER BOX
MM	MONITOR MODULE
RT	TEST STATION
RM	RELAY MODULE
	ANSUL GAS TANK
AMP	FIRE ALARM AMPLIFIER

REV.	DESCRIPTION	DATE
--	--	--
--	--	--
--	--	--
0	ISSUED FOR BID	06.12.15

ISSUED FOR BID

06.12.15

CURRENT ISSUE STATUS:

STATE OF MAINE
STEPHANIE J. LAPLANT
No.10272
LICENSED PROFESSIONAL ENGINEER
06.12.15

WBRC
ARCHITECTS• ENGINEERS
WWW.WBRCAE.COM
BANGOR, MAINE 207-947-4511
PORTLAND, MAINE 207-828-4511
SARASOTA, FLORIDA 941-556-0757

PORTLAND HIGH SCHOOL
FIRE ALARM UPGRADES

PROJECT: PORTLAND, ME

SECOND FLOOR - SEG. B FIRE ALARM REMOVALS PLAN

SHEET TITLE:

WBRC CAD FILE: 404100 – FD103B

PROJECT No.	404100
SCALE:	AS NOTED
PROJECT MANAGER:	SJL
DRAWN BY:	KRM
CHECKED BY:	SJL

GRAPHIC SCALE: 0" 1"

SHEET No. FD103B

© COPYRIGHT 2015 WBRC

A1	SECOND FLOOR - SEG. B FIRE ALARM REMOVALS PLAN
1/8" = 1'-0"	--

6/16/2015 2:44 PM I:\401--410\404100 PORTLAND HIGH SCHOOL FIRE ALARM SYSTEM\2 DESIGN\DWGS\BLDG\PORTLAND SCHOOL EXISTING DRAWINGS\SHEETS\404100--FD103B SECOND FLOOR – SEG. B FIRE ALARM REMOVALS PLAN.DWG KYLE MAHAR