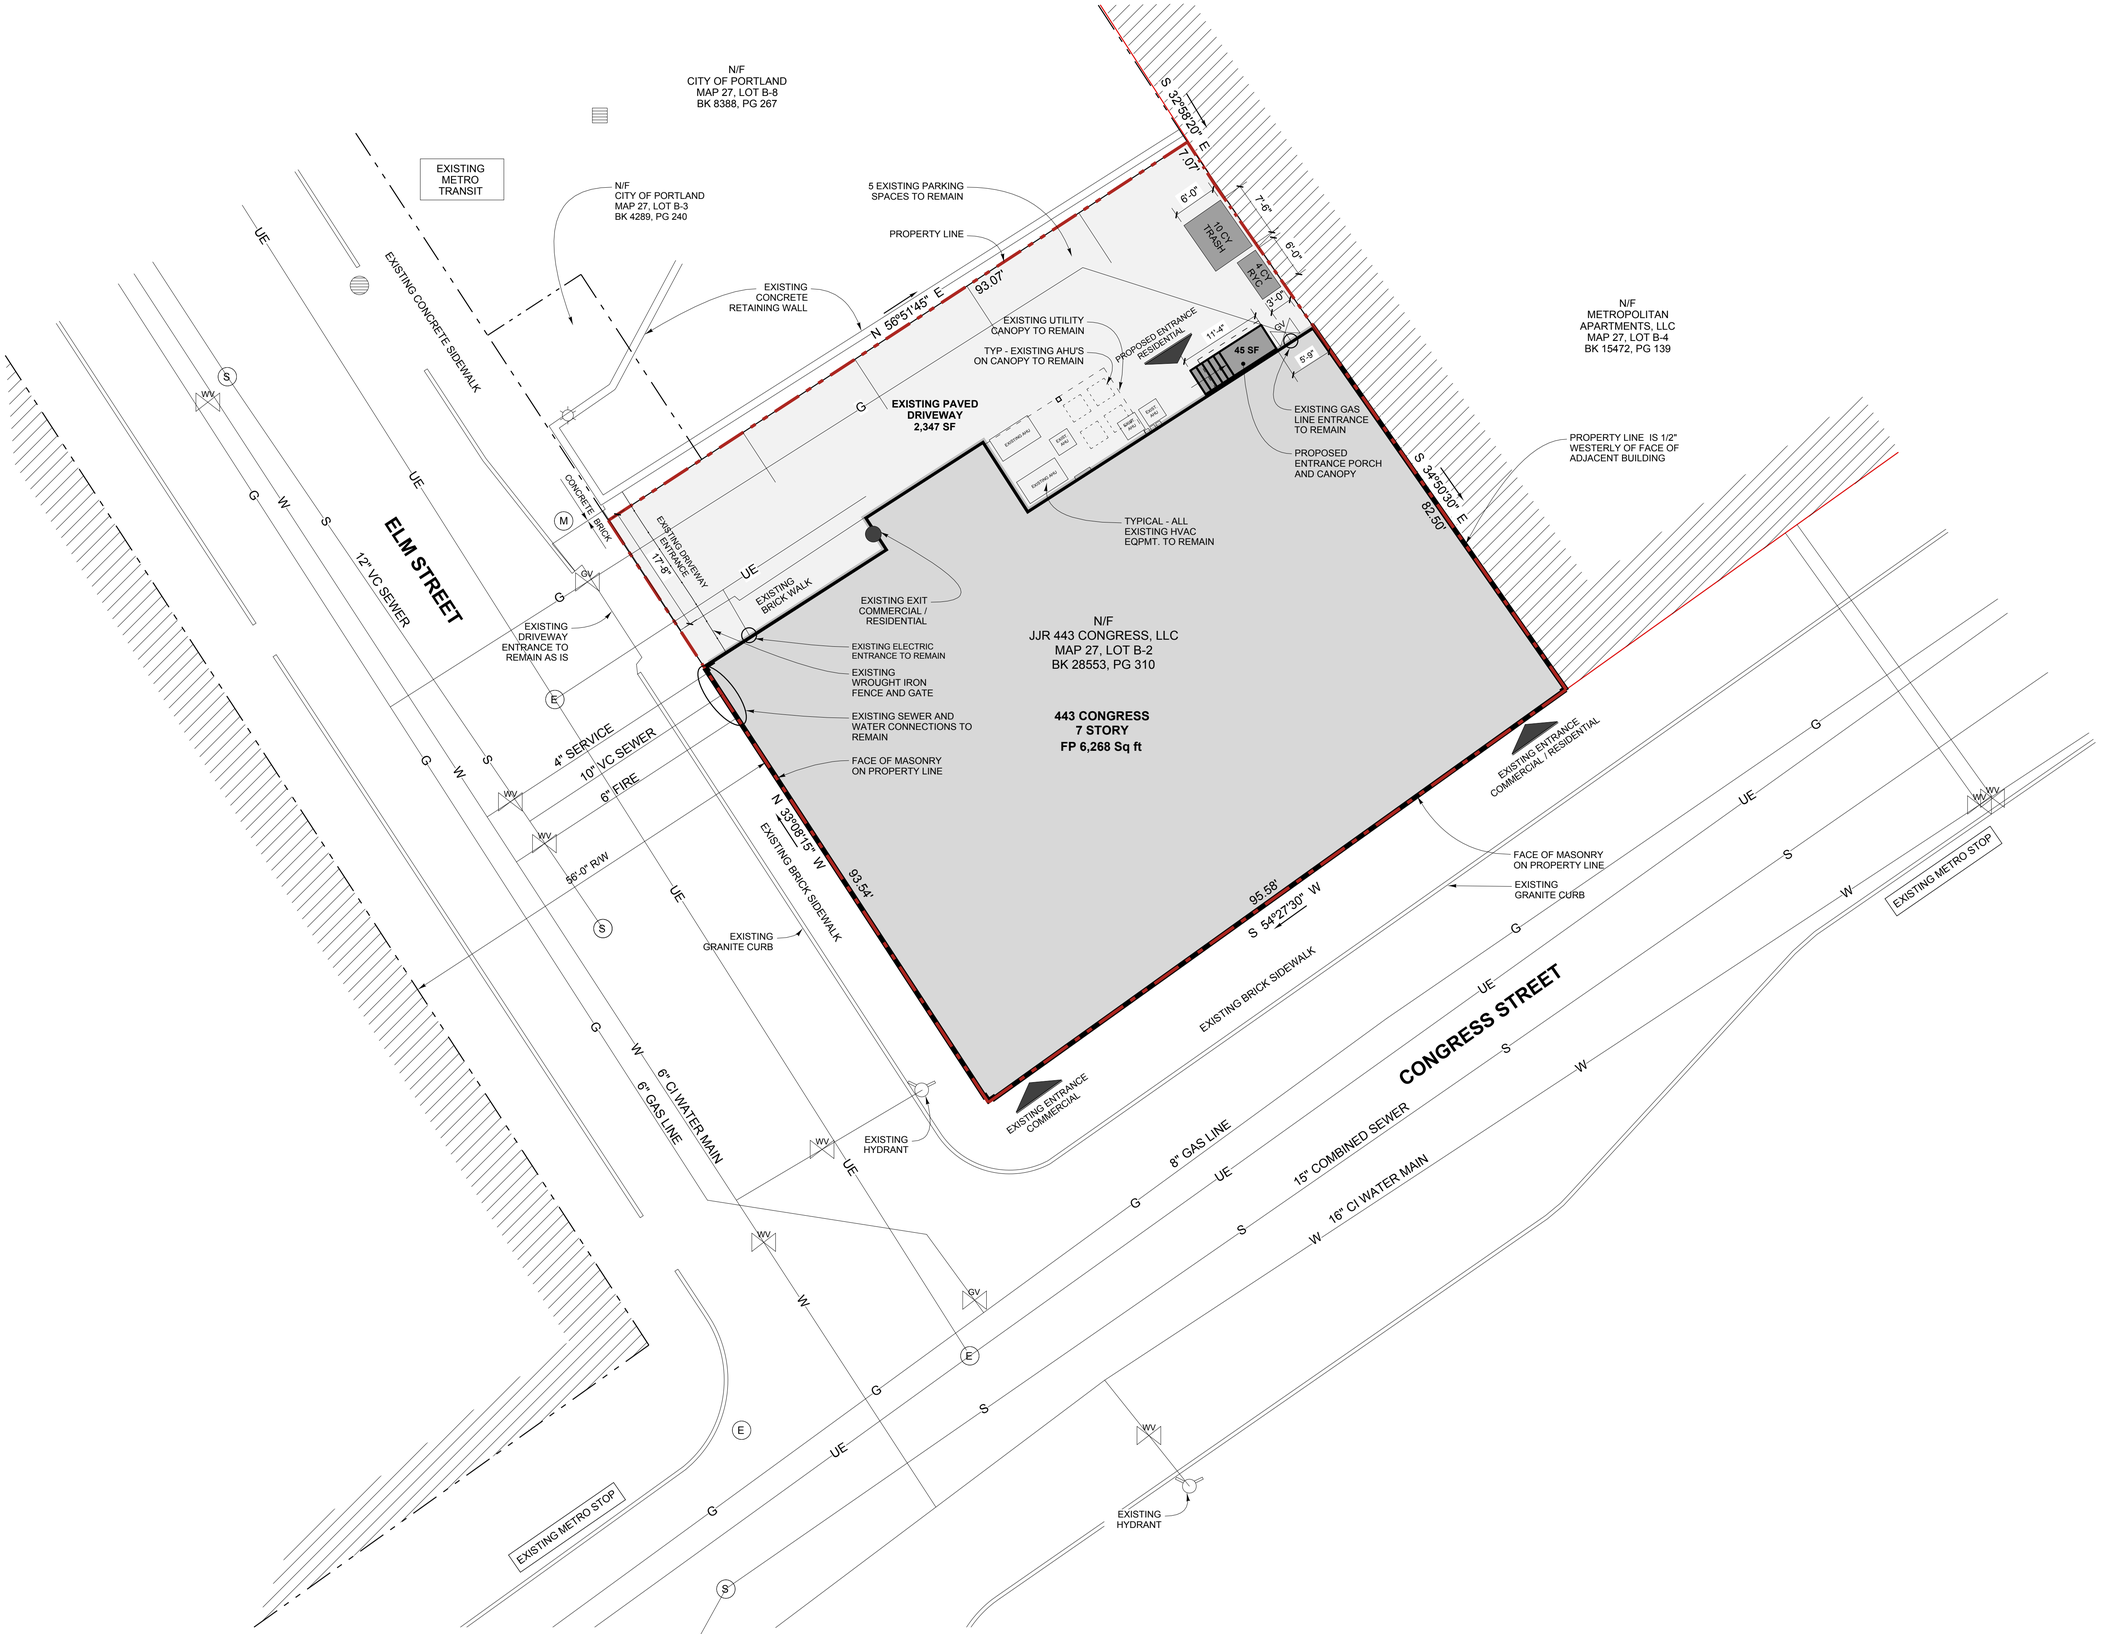

Winton Scott Architects
5 Milk Street
Portland, Maine 04101
207 774 4811
www.wintonscott.com

Architecture / Planning
Preservation Architecture
Interior Architecture

REGISTERED ARCHITECT
WINTON F. SCOTT, JR.
No. 793
STATE OF MAINE

Winton Scott

north

ISSUED FOR BUILDING PERMIT ONLY
03/30/16

Structural Engineer
Strucutral Integrity
Consulting Engineers, Inc.

Owner
JJR 443 Congress, LLC

443 Congress

Portland, Maine

Site Plan

1" = 10'-0"

C 2.0

March 30, 2016