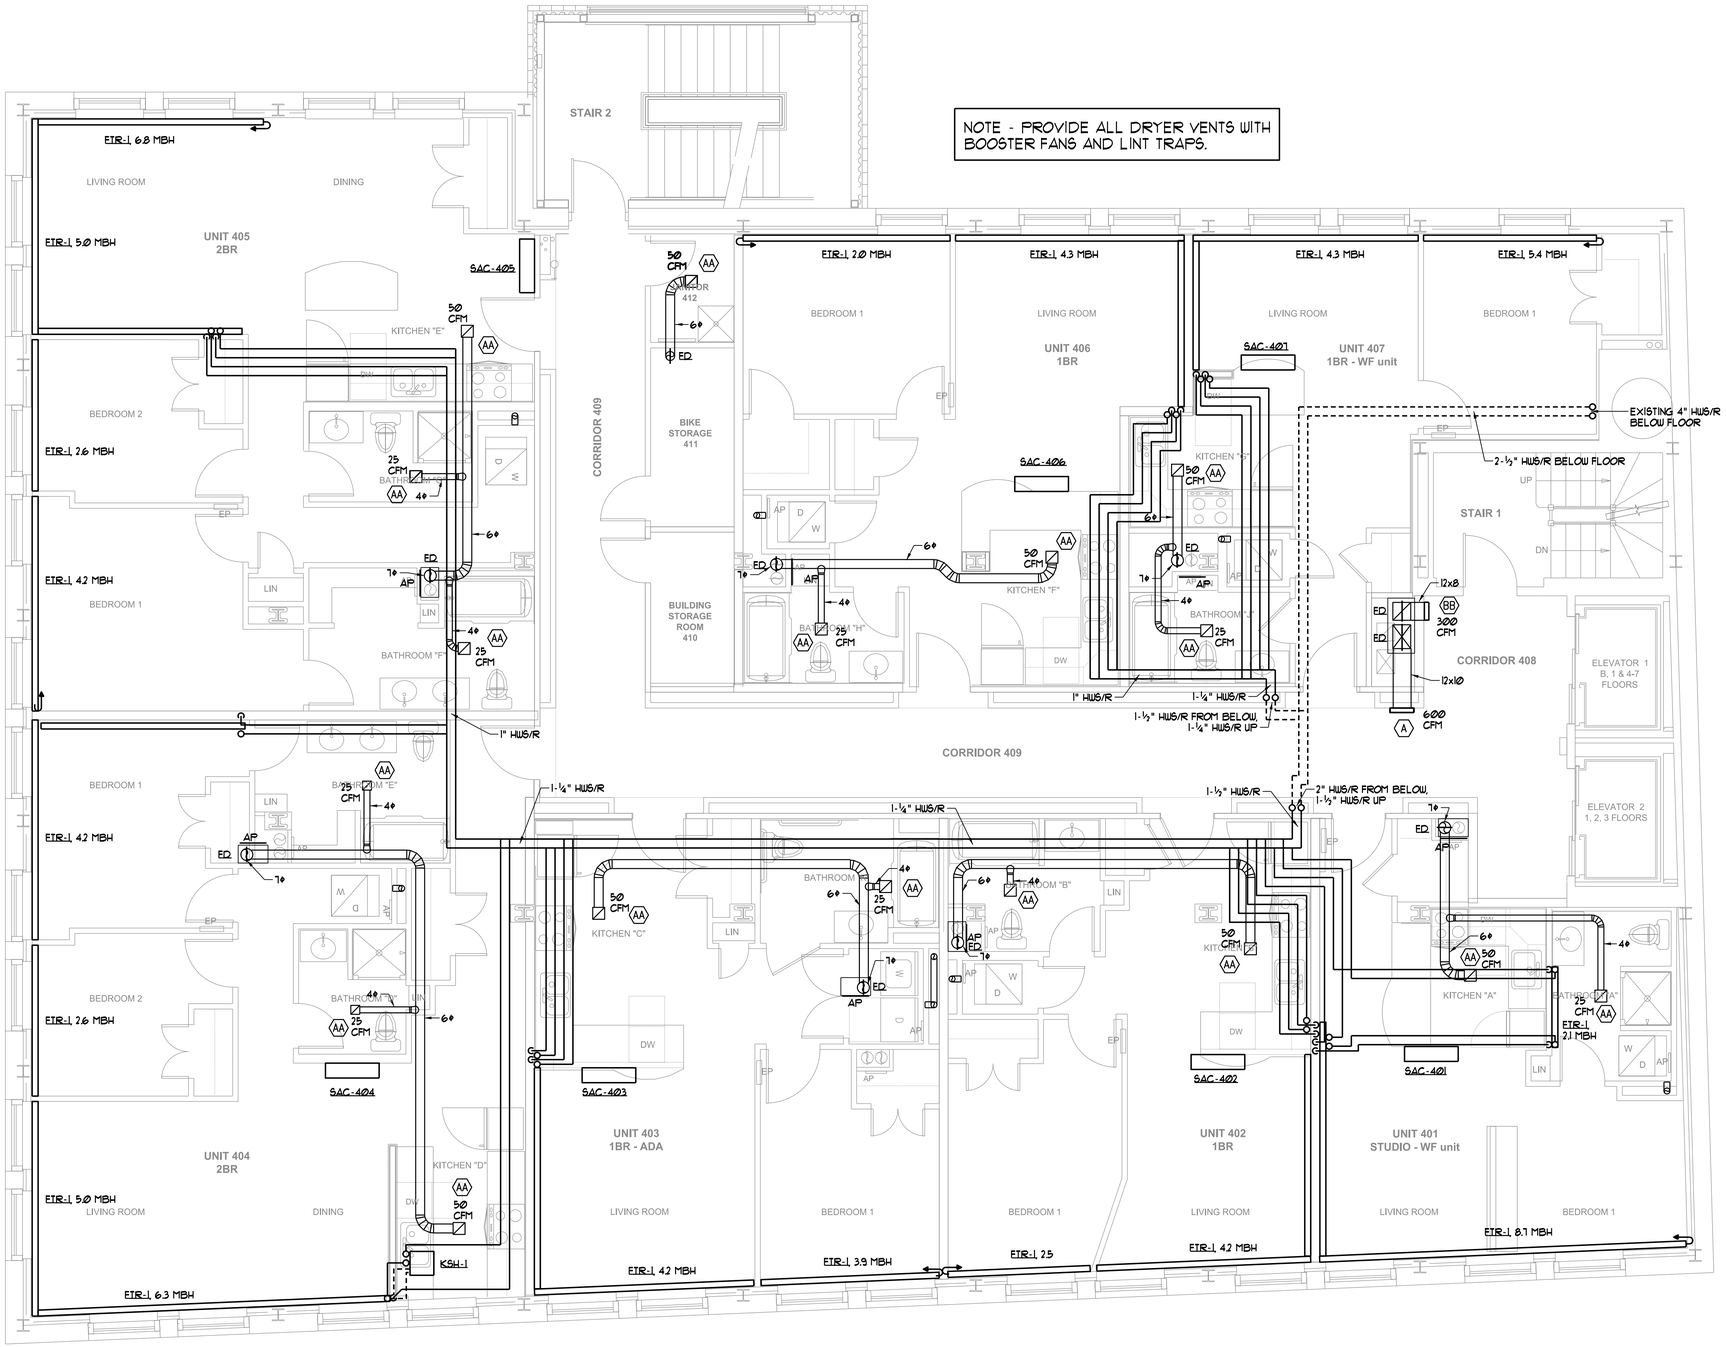


FOURTH FLOOR MECHANICAL PLAN

SCALE - 1/4" = 1'-0"

Winton Scott Architects
5 Milk Street
Portland, Maine 04101
207 774 4811
www.wintonscott.com

Architecture / Planning
Preservation Architecture
Interior Architecture

STATE OF MAINE
STEPHEN P. DOGE
No. 3807
LICENSED
PROFESSIONAL ENGINEER

north

ISSUED FOR PERMIT ONLY 3-30-16

Structural Engineer
Strucutral Integrity Consulting Engineers, Inc.

Mechanical / Electrical Engineer

Owner
Northland Enterprises LLC.

443 Congress

Portland, Maine

Fourth Floor Mechanical Plan

1/4" = 1'-0"

M 1.4

MARCH 30, 2016