TYPICAL SANITARY AND VENT STACKS SHALL BE AS FOLLOWS -
P-1 - 3" S, 3" V
P-2 - 2" S, 2" V
P-3 - 2" S, 2" V
P-4 - 2" S, 2" V
P-5 - 3" S, 2" V
P-6 - 3" S, 2" V

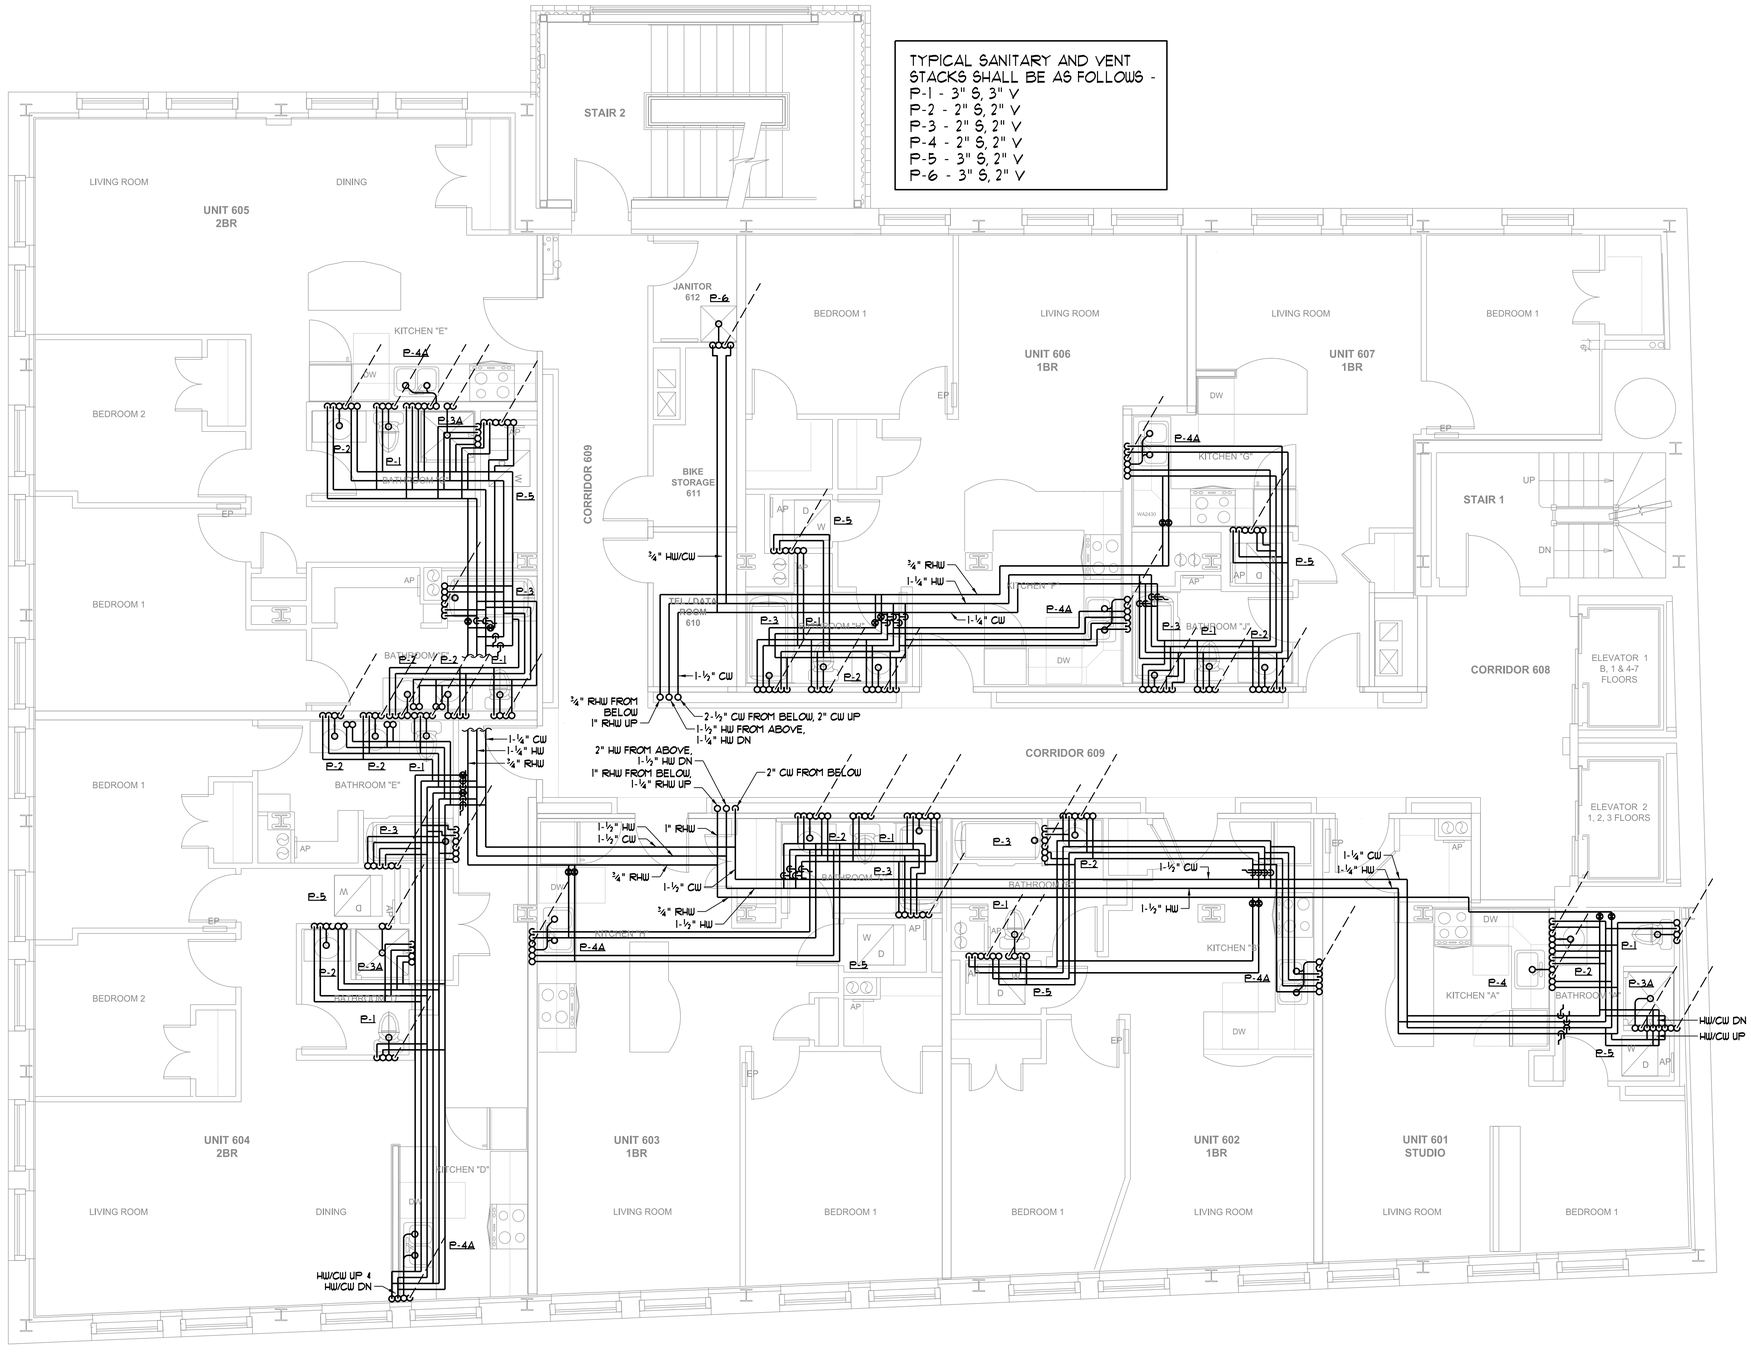

SIXTH FLOOR PLUMBING PLAN
SCALE - 1/4" = 1'-0"

Winton Scott Architects
5 Milk Street
Portland, Maine 04101
207 774 4811
www.wintonscott.com

Architecture / Planning
Preservation Architecture
Interior Architecture

STATE OF MAINE
STEPHEN P. DODGE
No. 13607
LICENSED
PROFESSIONAL ENGINEER

north

ISSUED
FOR
PERMIT
ONLY
3-30-16

Structural Engineer
Strucutral Integrity Consulting
Engineers, Inc.

Mechanical / Electrical
Engineer

Owner
Northland Enterprises
LLC.

443 Congress

Portland, Maine

Sixth Floor
Plumbing
Plan

1/4" = 1'-0"

M 2.6

MARCH 30, 2016