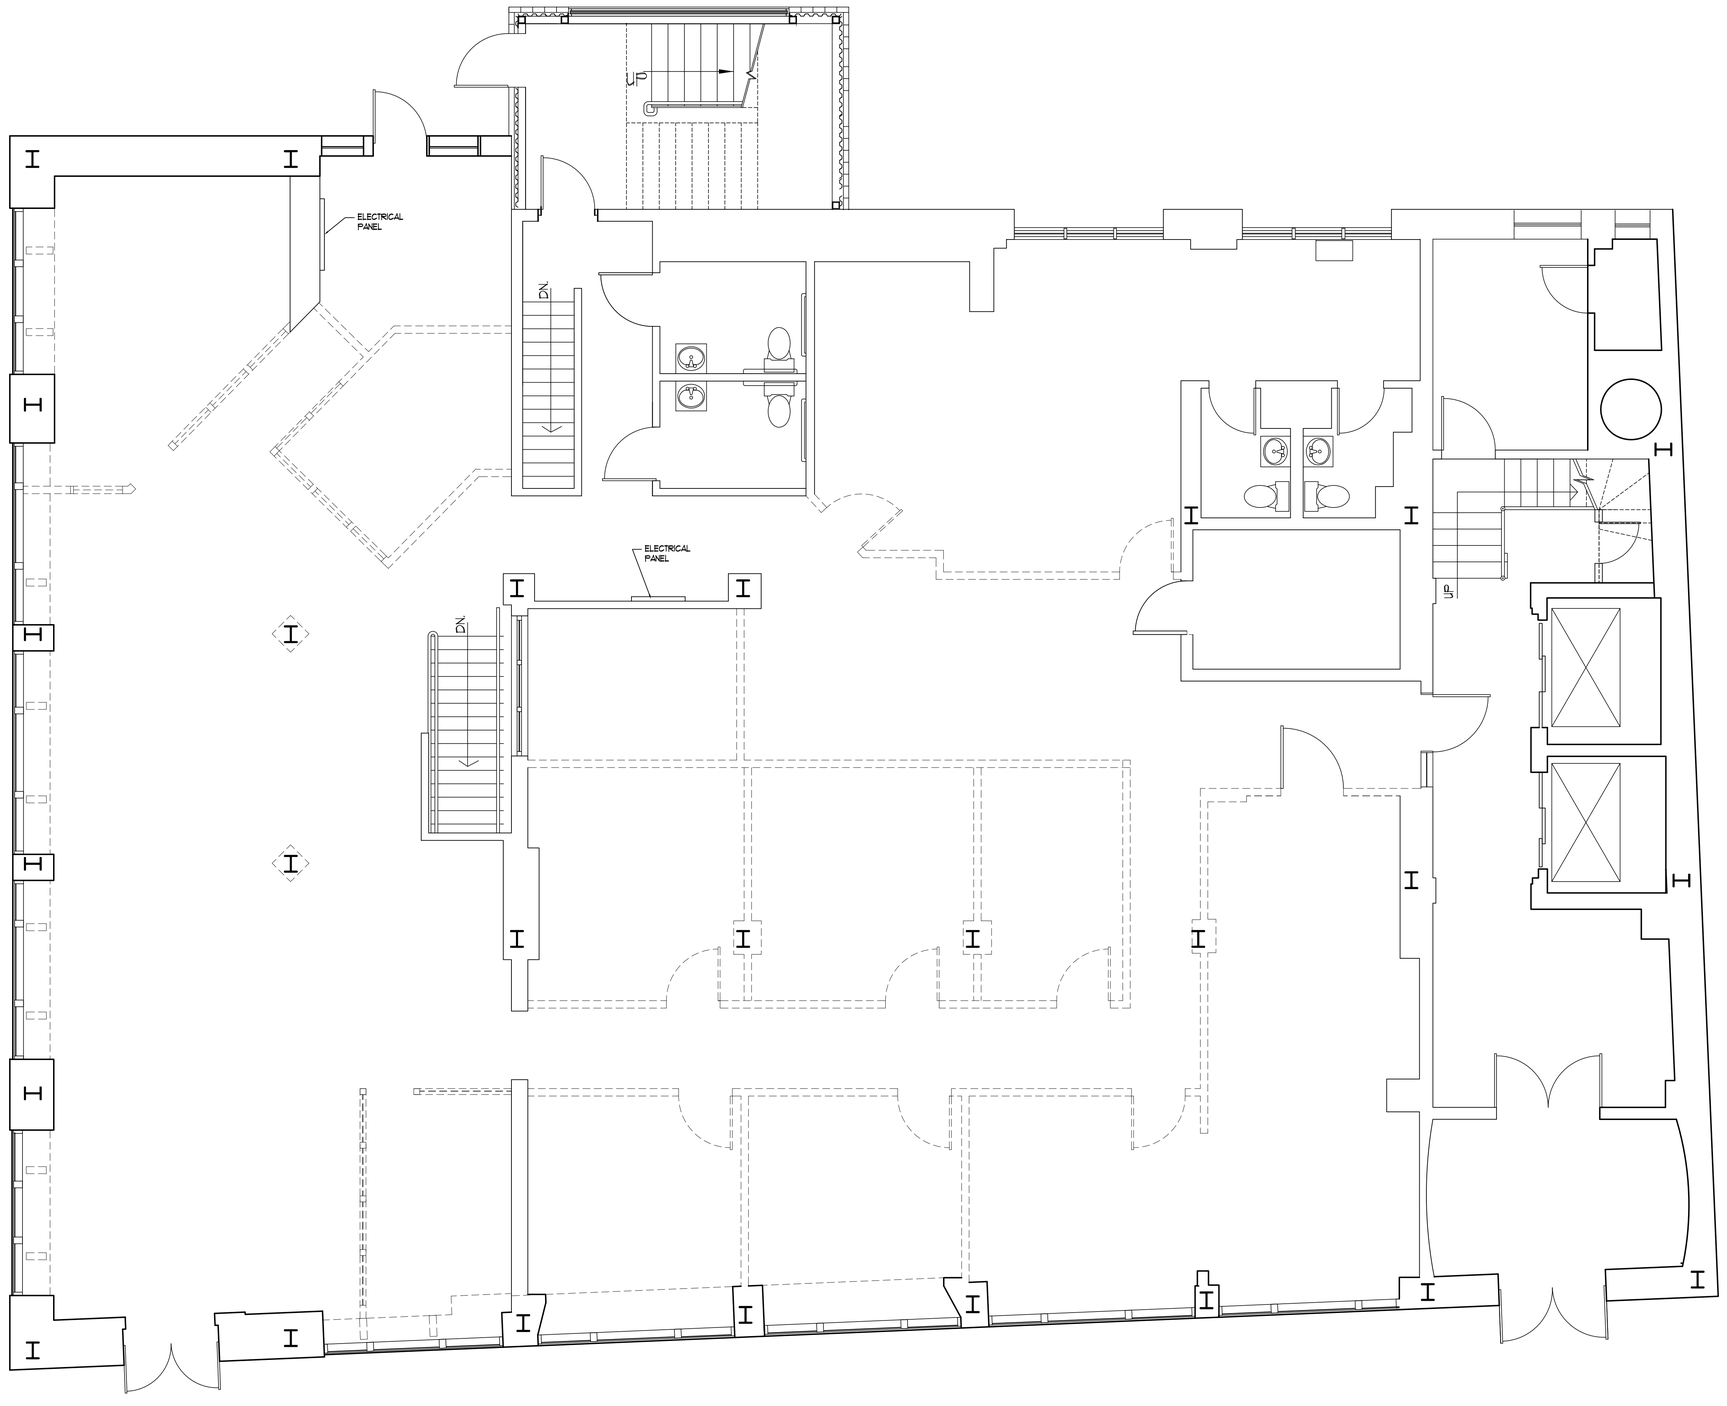

1 | FIRST FLOOR DEMO PLAN
SCALE: 1/4"=1'-0"

Prepared For:

Address
City, State

Consulting Engineer:

Architect:
ARCHETYPE architects
48 Union Wharf Portland, Maine 04101
(207) 772-6022 Fax (207) 772-4056

Project:
443 CONGRESS ST.
PORTLAND, ME

Revisions:

Scale: 1/4" = 1'-0"

Date: 21 March 2011

FIRST FLOOR
DEMO PLAN

A1.02