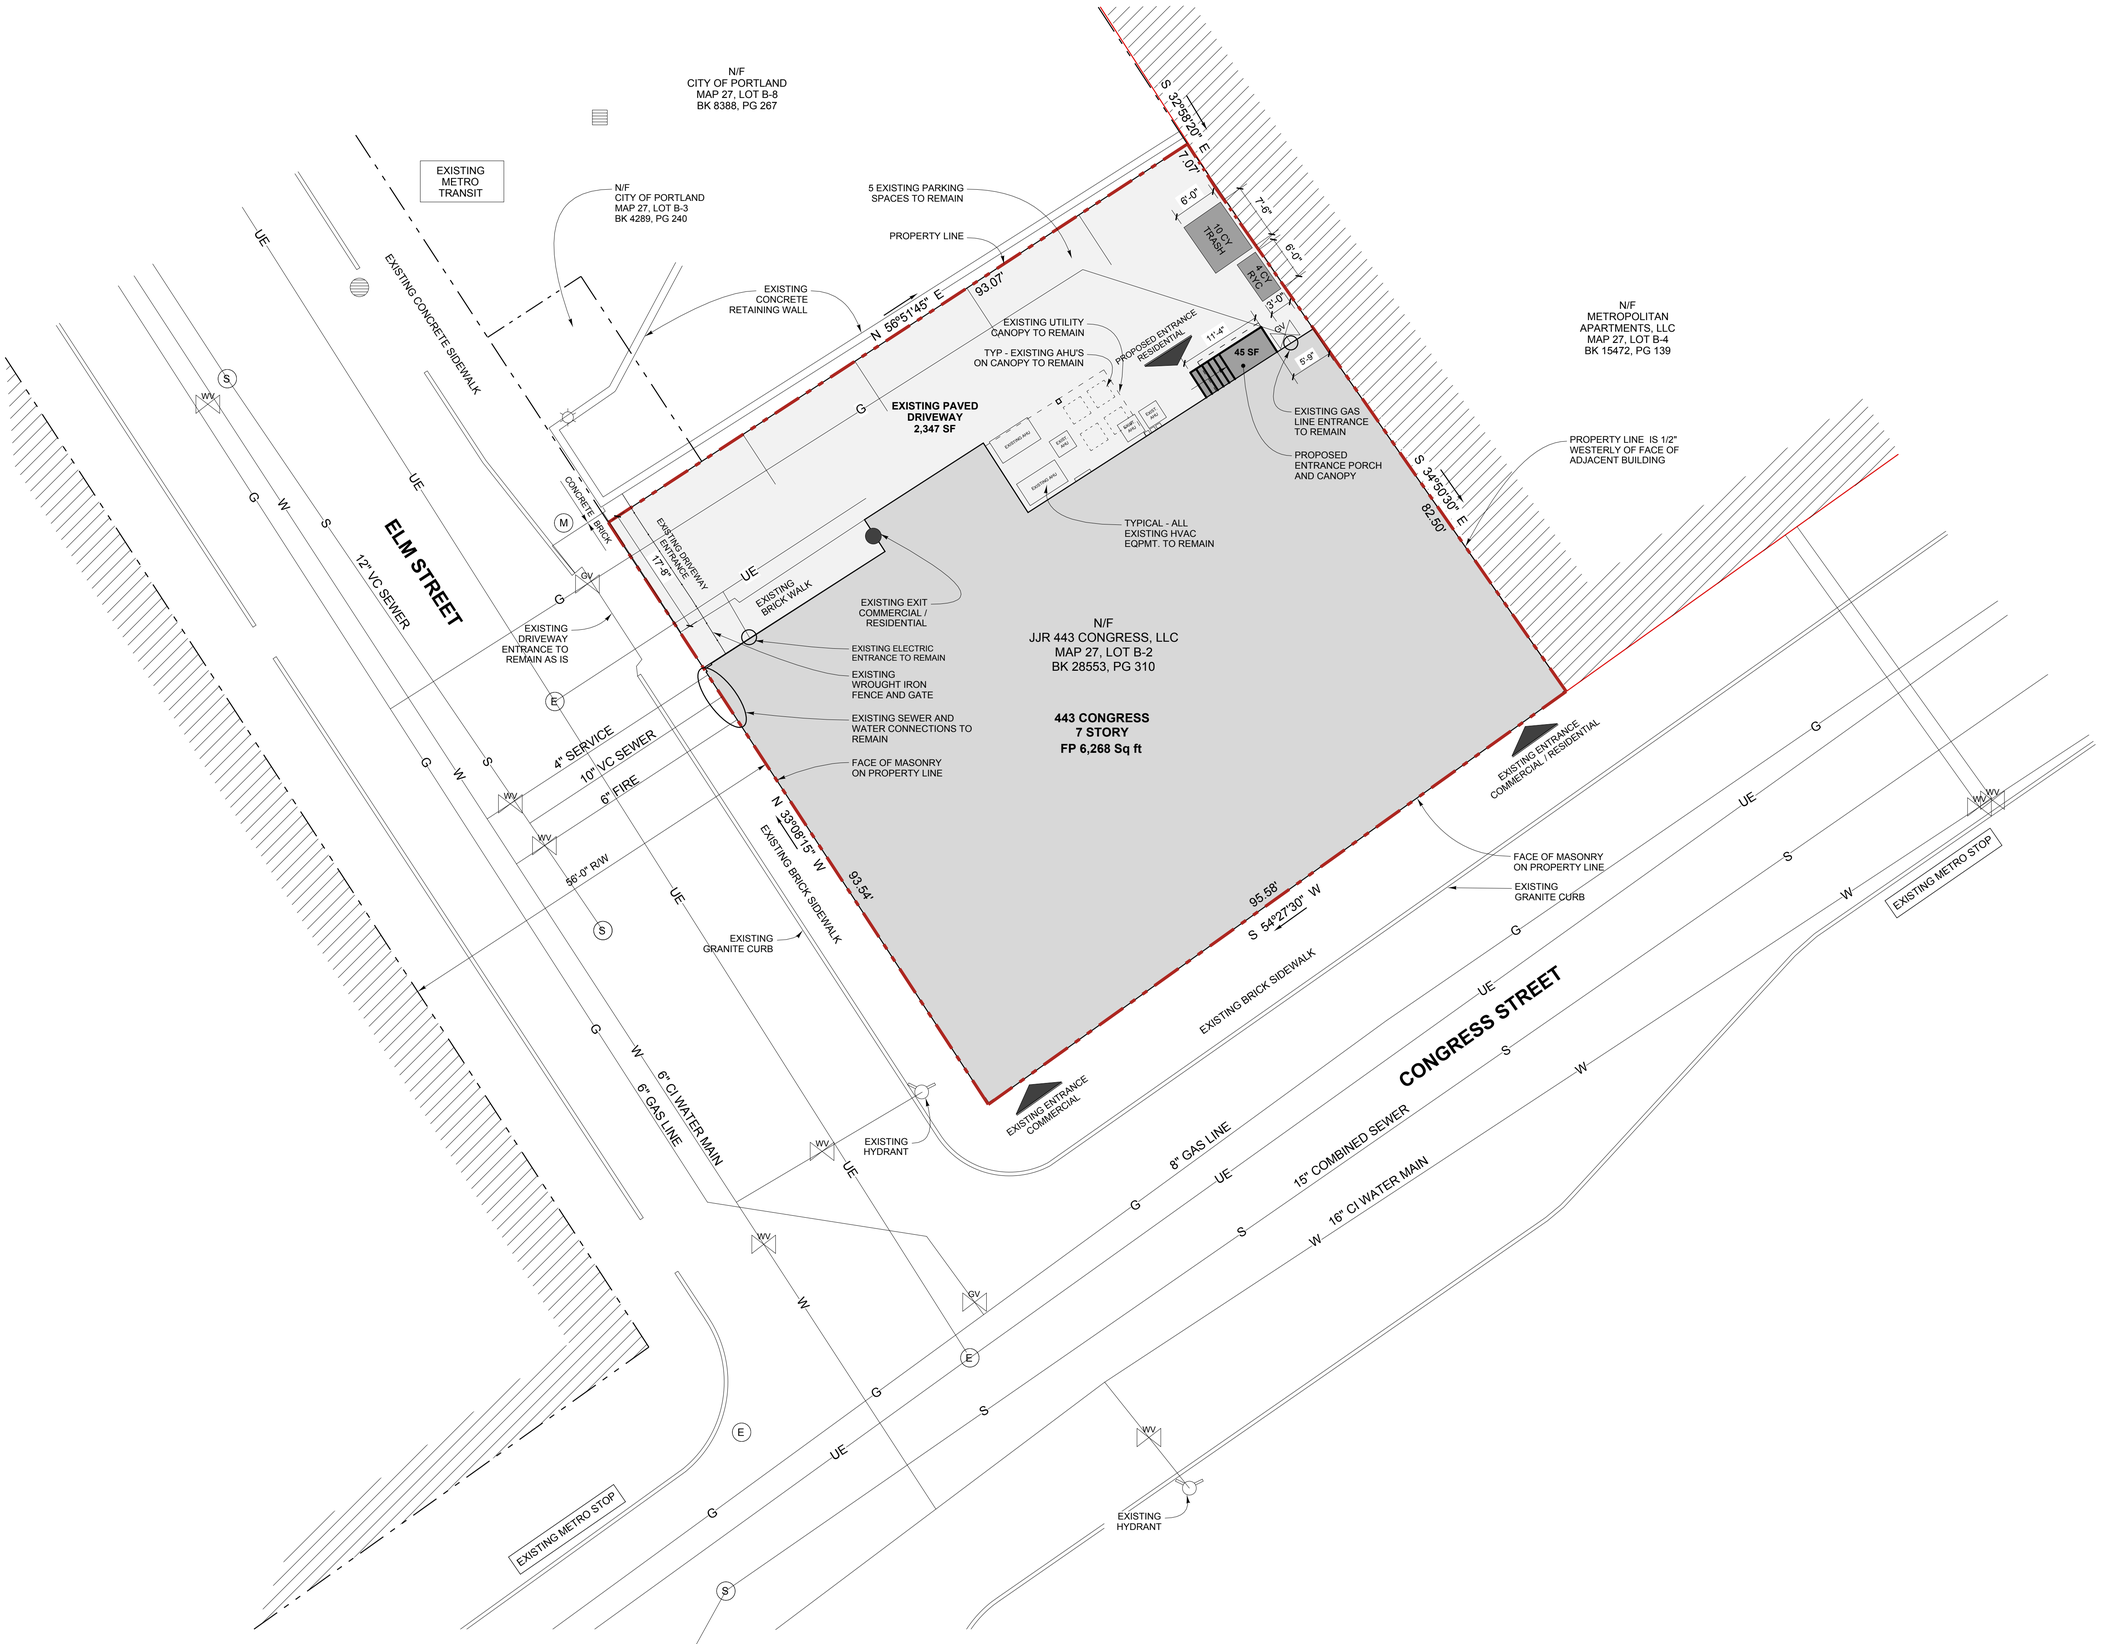

Winton Scott Architects
5 Milk Street
Portland, Maine 04101
207 774 4811
www.wintonscott.com

Architecture / Planning
Preservation Architecture
Interior Architecture

north

PLANNING BOARD SUBMISSION 01/08/16

Structural Engineer
Strucutral Integrity Consulting Engineers, Inc.

Mechanical / Electrical Engineer
Bennett Engineering

Owner
JJR 443 Congress, LLC

443 Congress

Portland, Maine

Site Plan

1" = 10'-0"

C 2.0

January 08, 2016