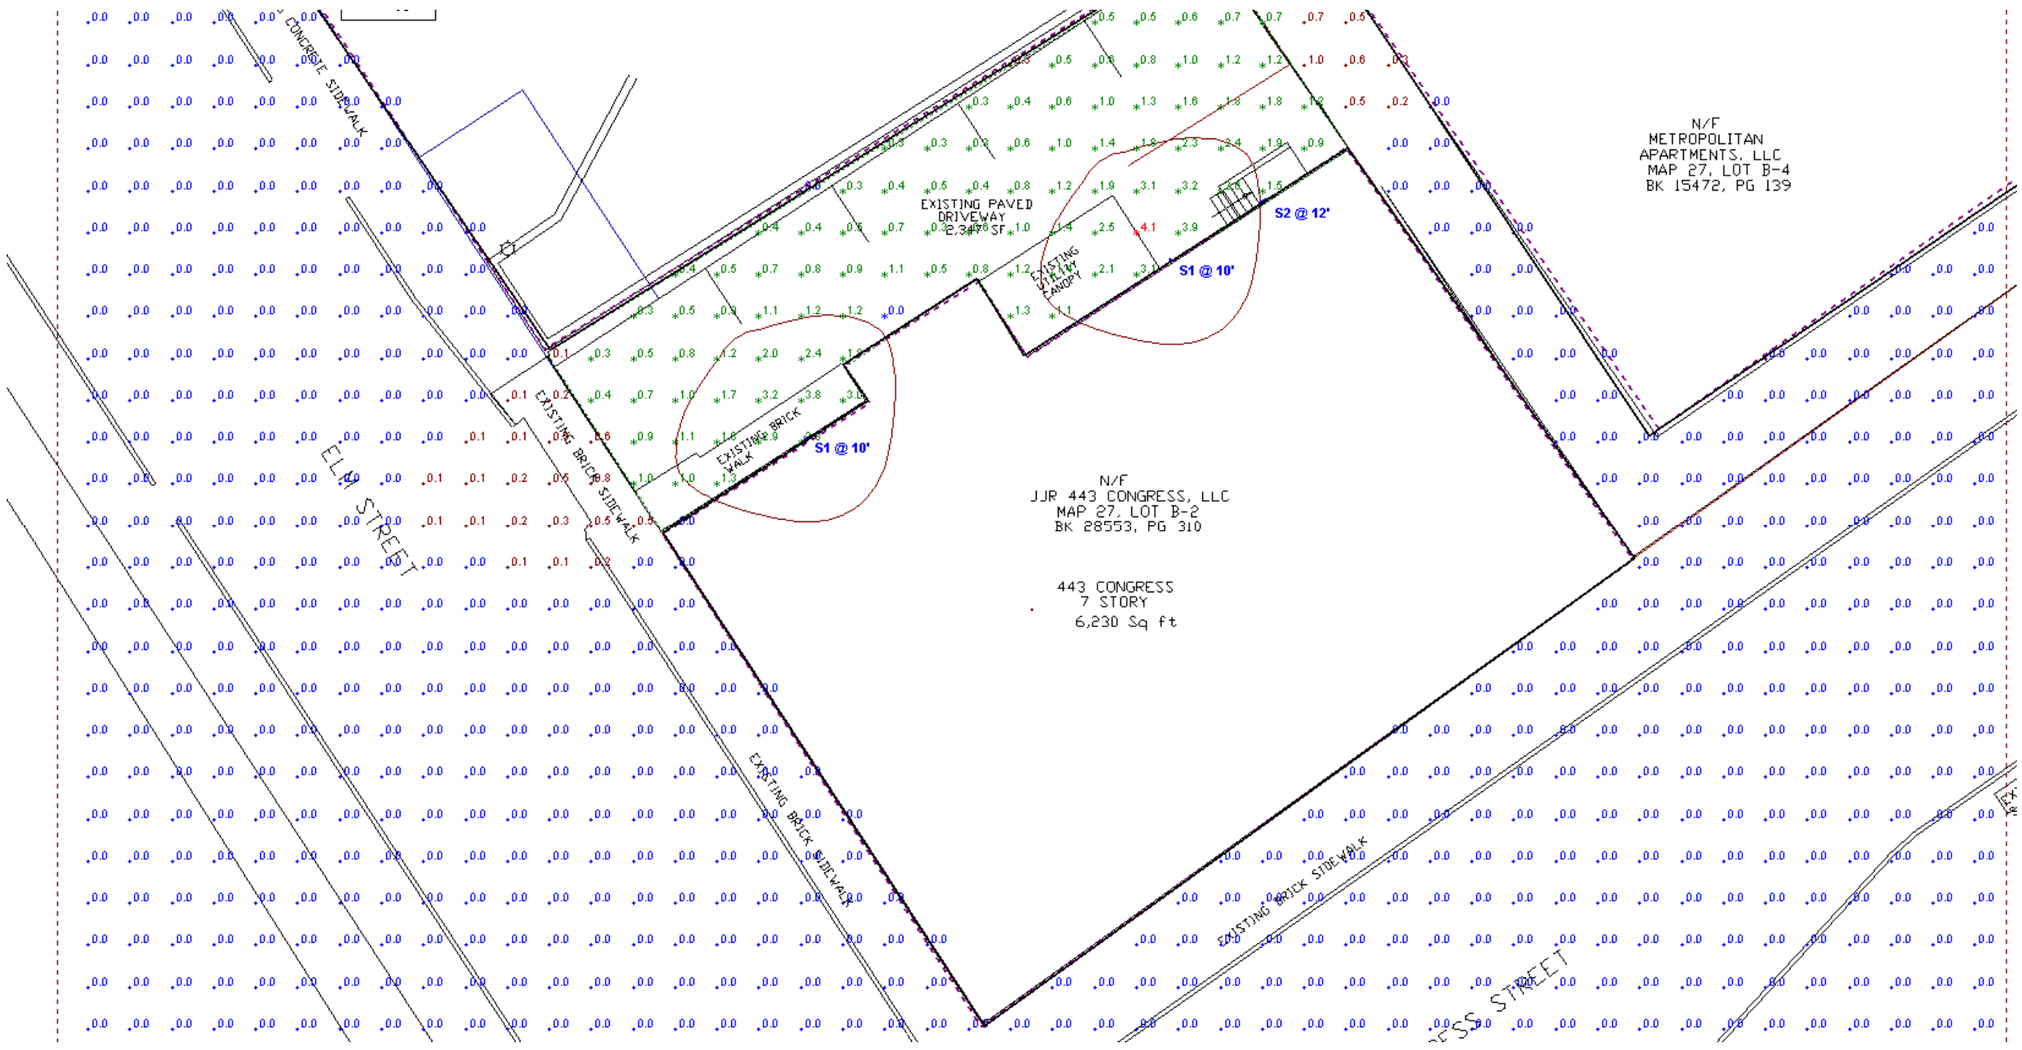

Photometric

Luminaire Schedule

Symbol	Label	Quantity	Manufacturer	Description	Lamp	Number Lamps	Filename	Lumens Per Lamp	Light Loss Factor	Wattage	Catalog Number
	S1	2	Lithonia Lighting	WST LED WITH 1 MODULE, 10 LED's, 700mA DRIVER, 4000K COLOR TEMPERATURE, TYPE 3 LENS	LED	1	WST_LED_1_10A700_40K_SR3_MVOLT.ies	2011.523	1	24	WST LED 1 10A700/40K SR3 MVOLT
	S2	1	Lithonia Lighting	GATEWAY DEEP CAST ROUND LED FIXTURE WITH POLYCARBONATE LENS	(3) 3500K LED BOARDS	1	VGR1C_50LED_3500K_(CEILING_MOUNT).ies	1605.856	1	52	VGR1C 50LED 3500K (CEILING MOUNT)

Statistics

Description	Symbol	Avg	Max/Min	Avg/Min	Avg/Max	Min	Max
Existing Driveway		1.2 fc	N/A	N/A	0.3:1	0.0 fc	4.1 fc
Overall site		0.1 fc	N/A	N/A	0.0:1	0.0 fc	4.1 fc

VISUAL

443 CONGRESS STREET PORTLAND, MAINE PHOTOMETRIC PLAN

Designer
BEI
Date
12/21/2015
Scale
Not to Scale
Drawing No.
E1.0
Summary